


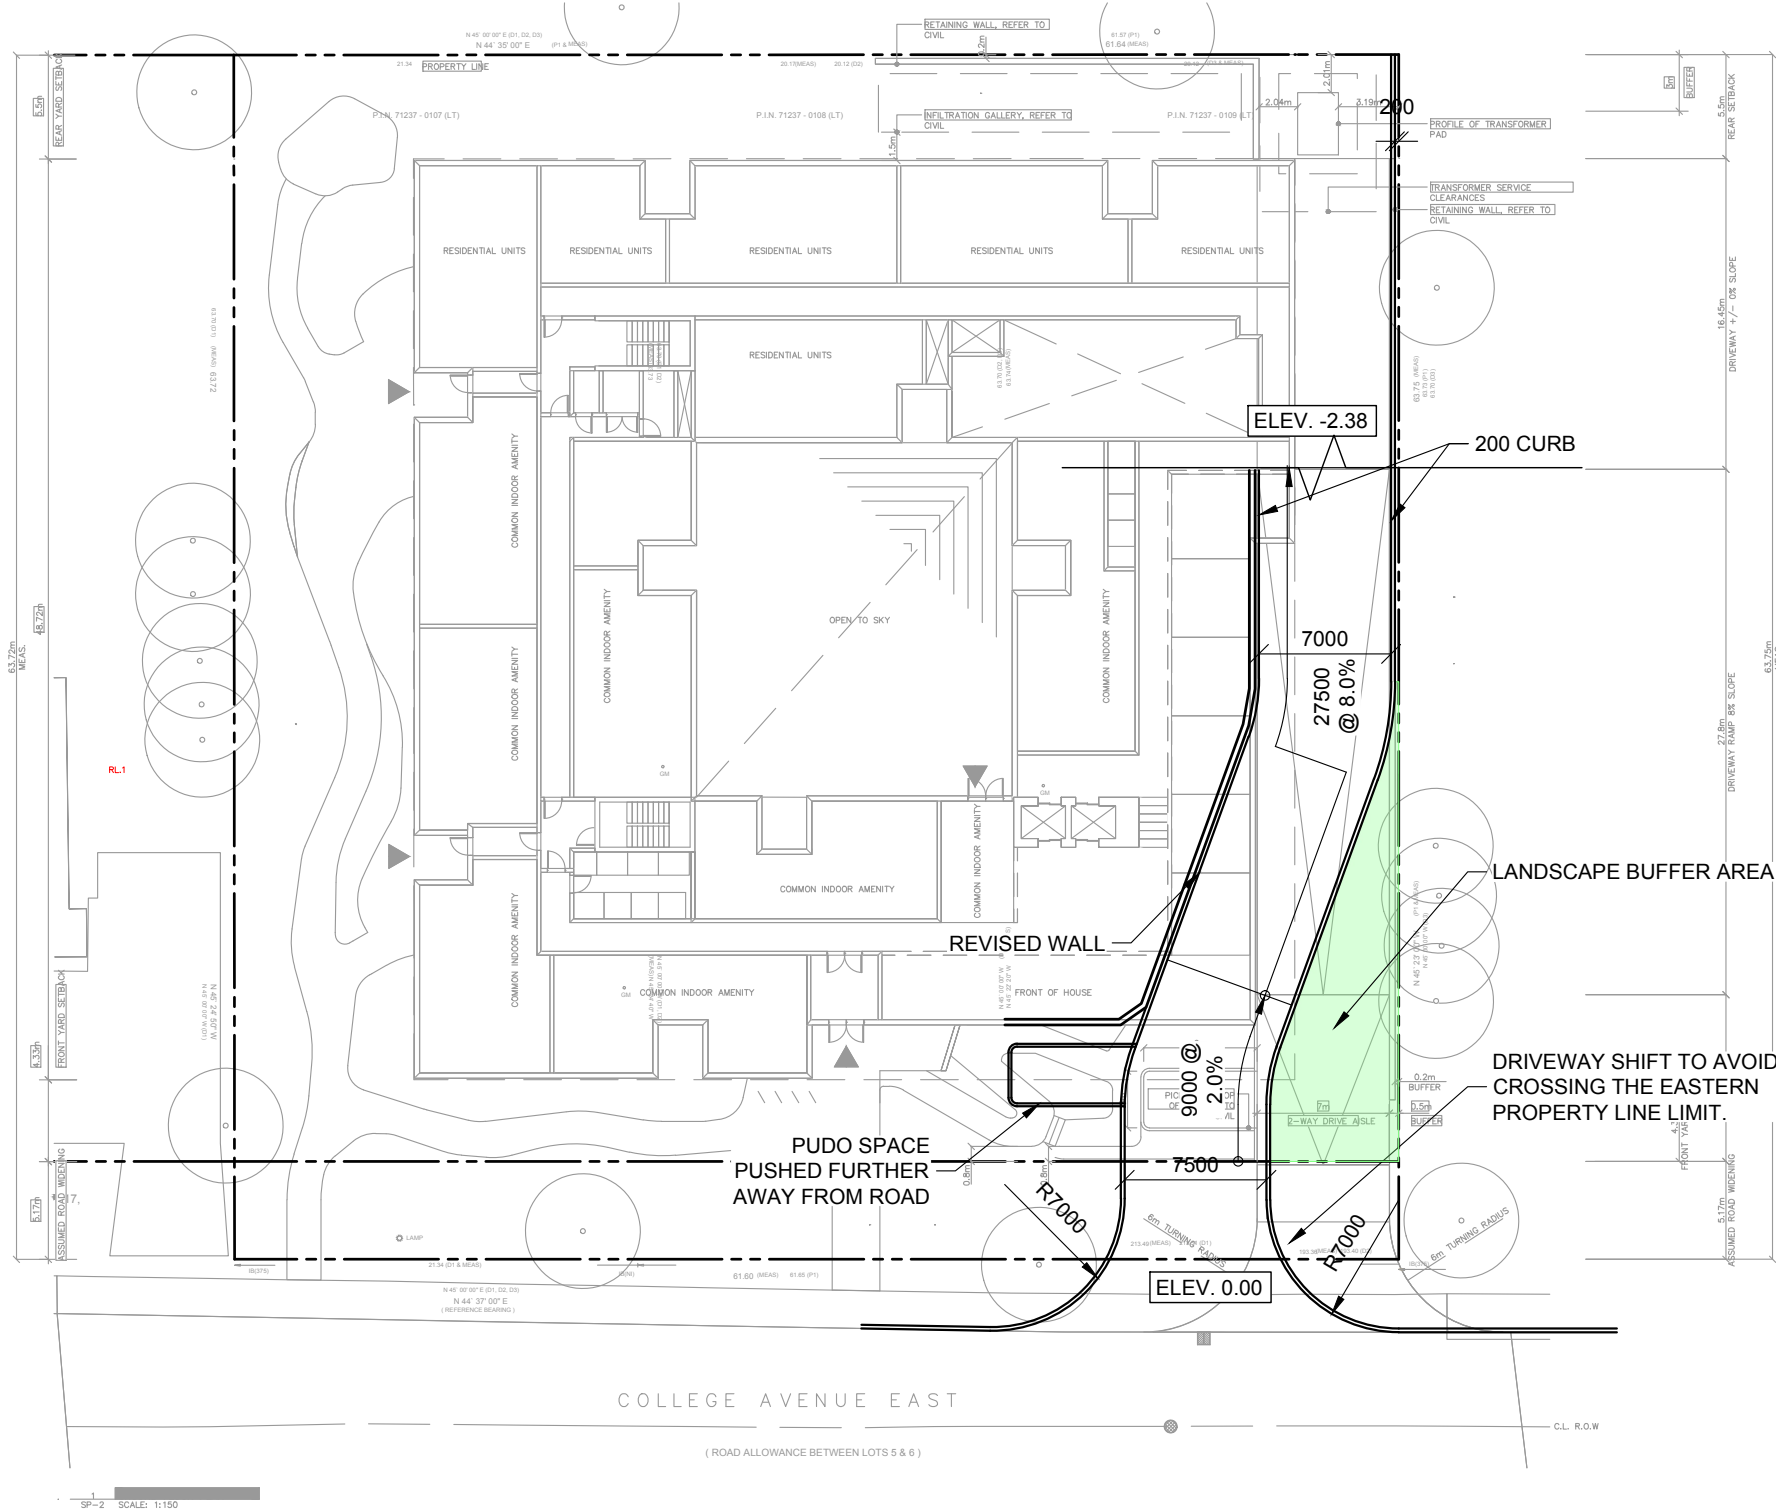

210-222 COLLEGE AVENUE EAST

SITE PLAN REVIEW


GROUND FLOOR

Project: 210-222 College Ave E
Project No. 8310-04
Date: July 21, 2026
Revised: --



Drawing No.

SPR-01

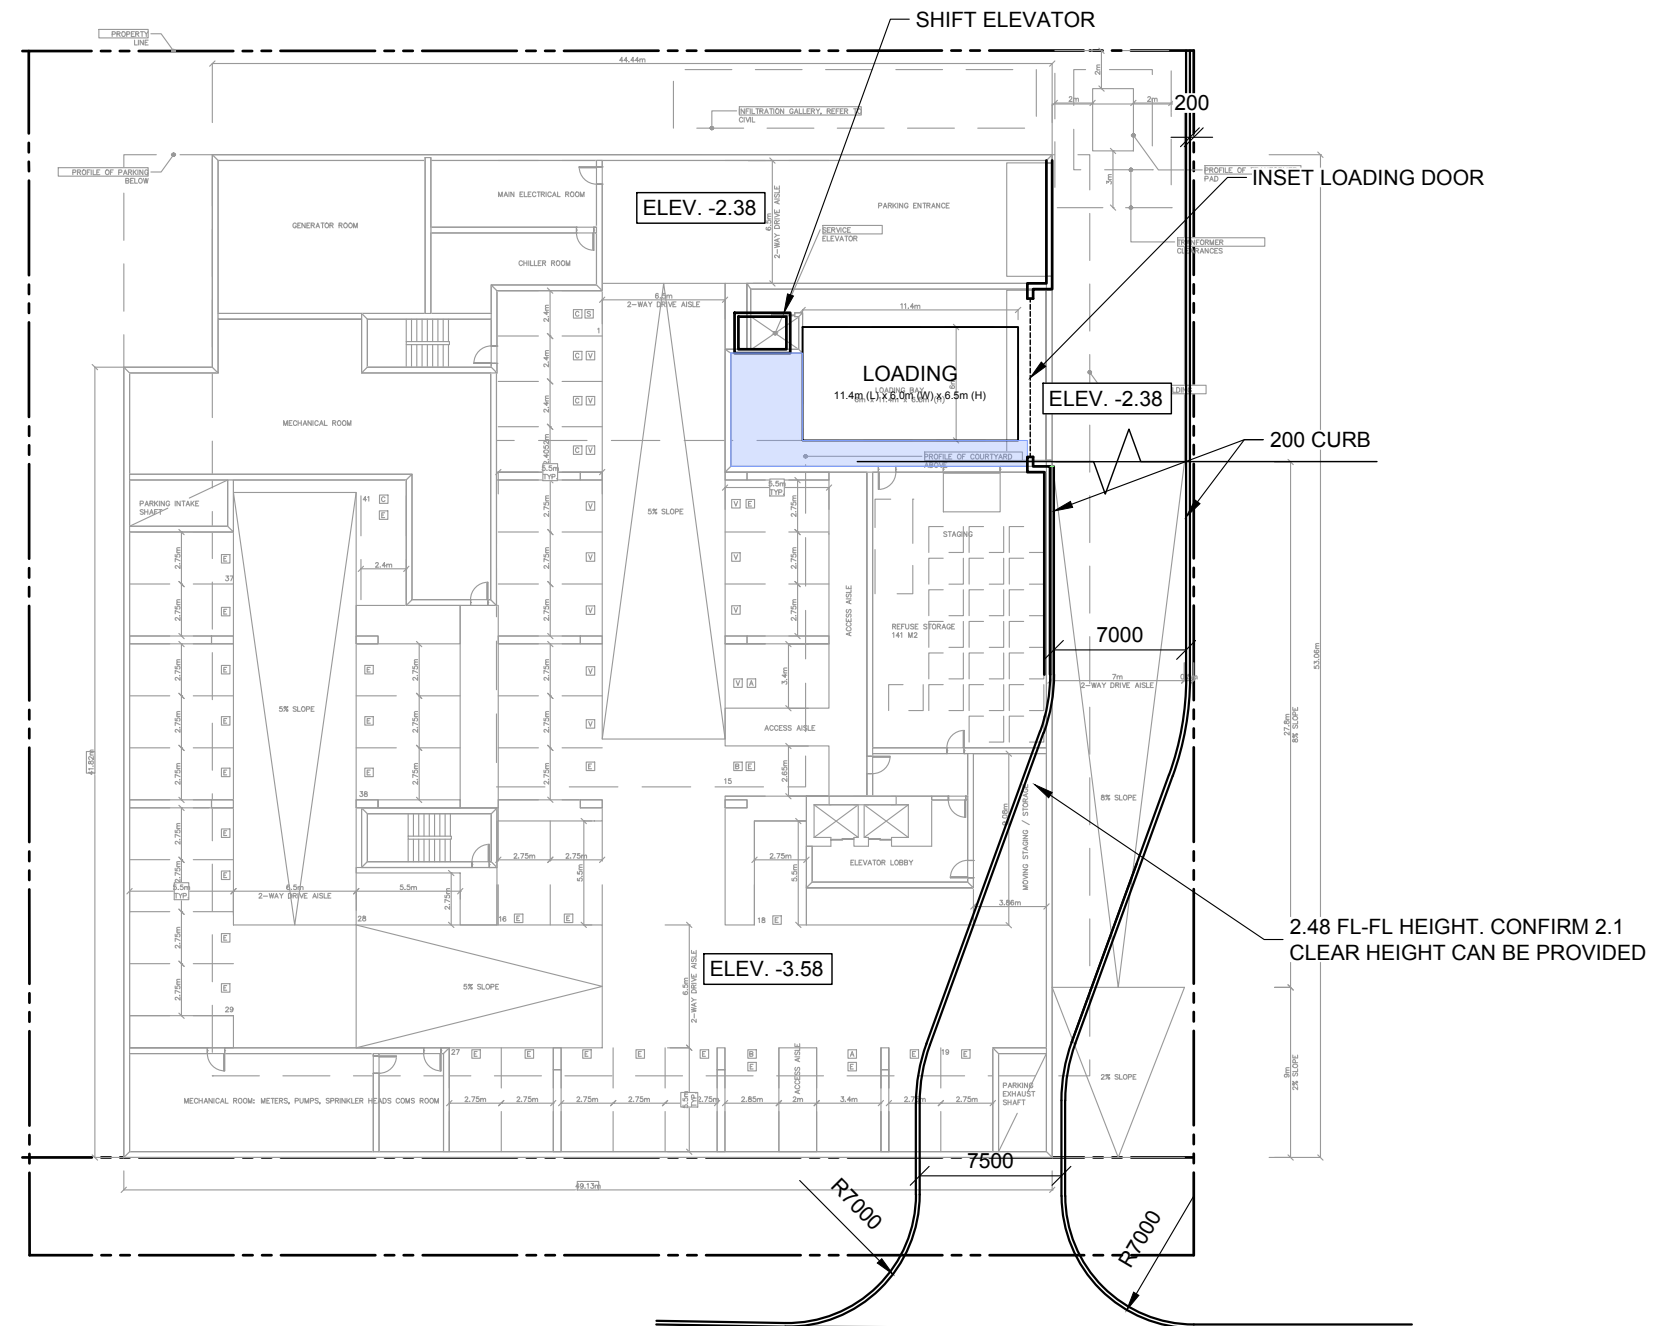


210-222 COLLEGE AVENUE EAST




SITE PLAN REVIEW

P1 LEVEL

Project: 210-222 College Ave E
Project No. 8310-04
Date: July 21, 2026
Revised: --

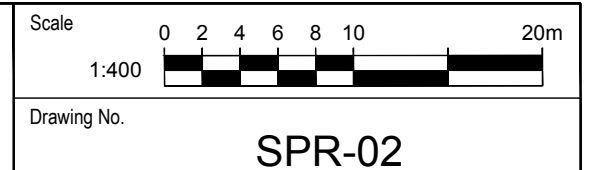

File: J:\8310-04\ba\Site Plan Review\8. July 17-2026\ba-210 College-Site Plan Review-July-2026.dwg
Date Plotted: July 21, 2026

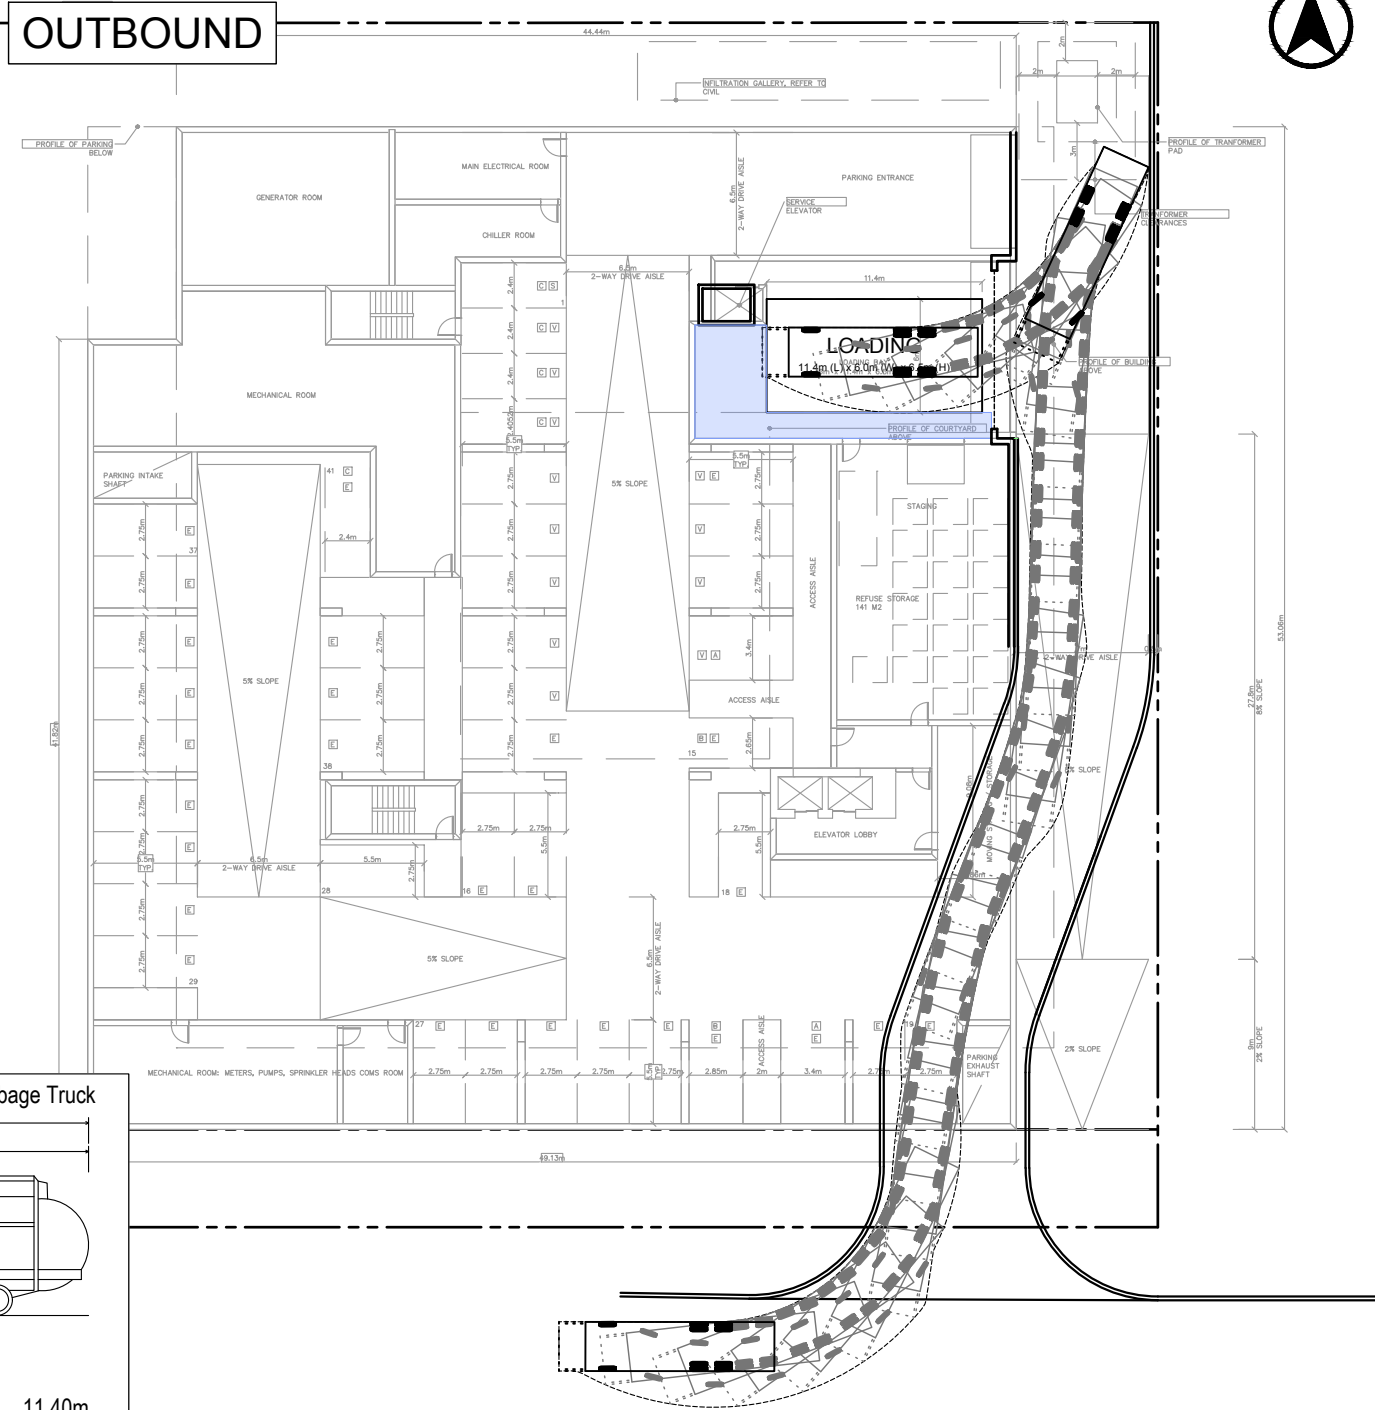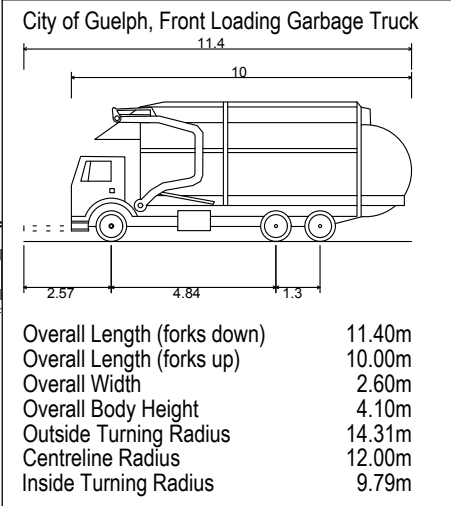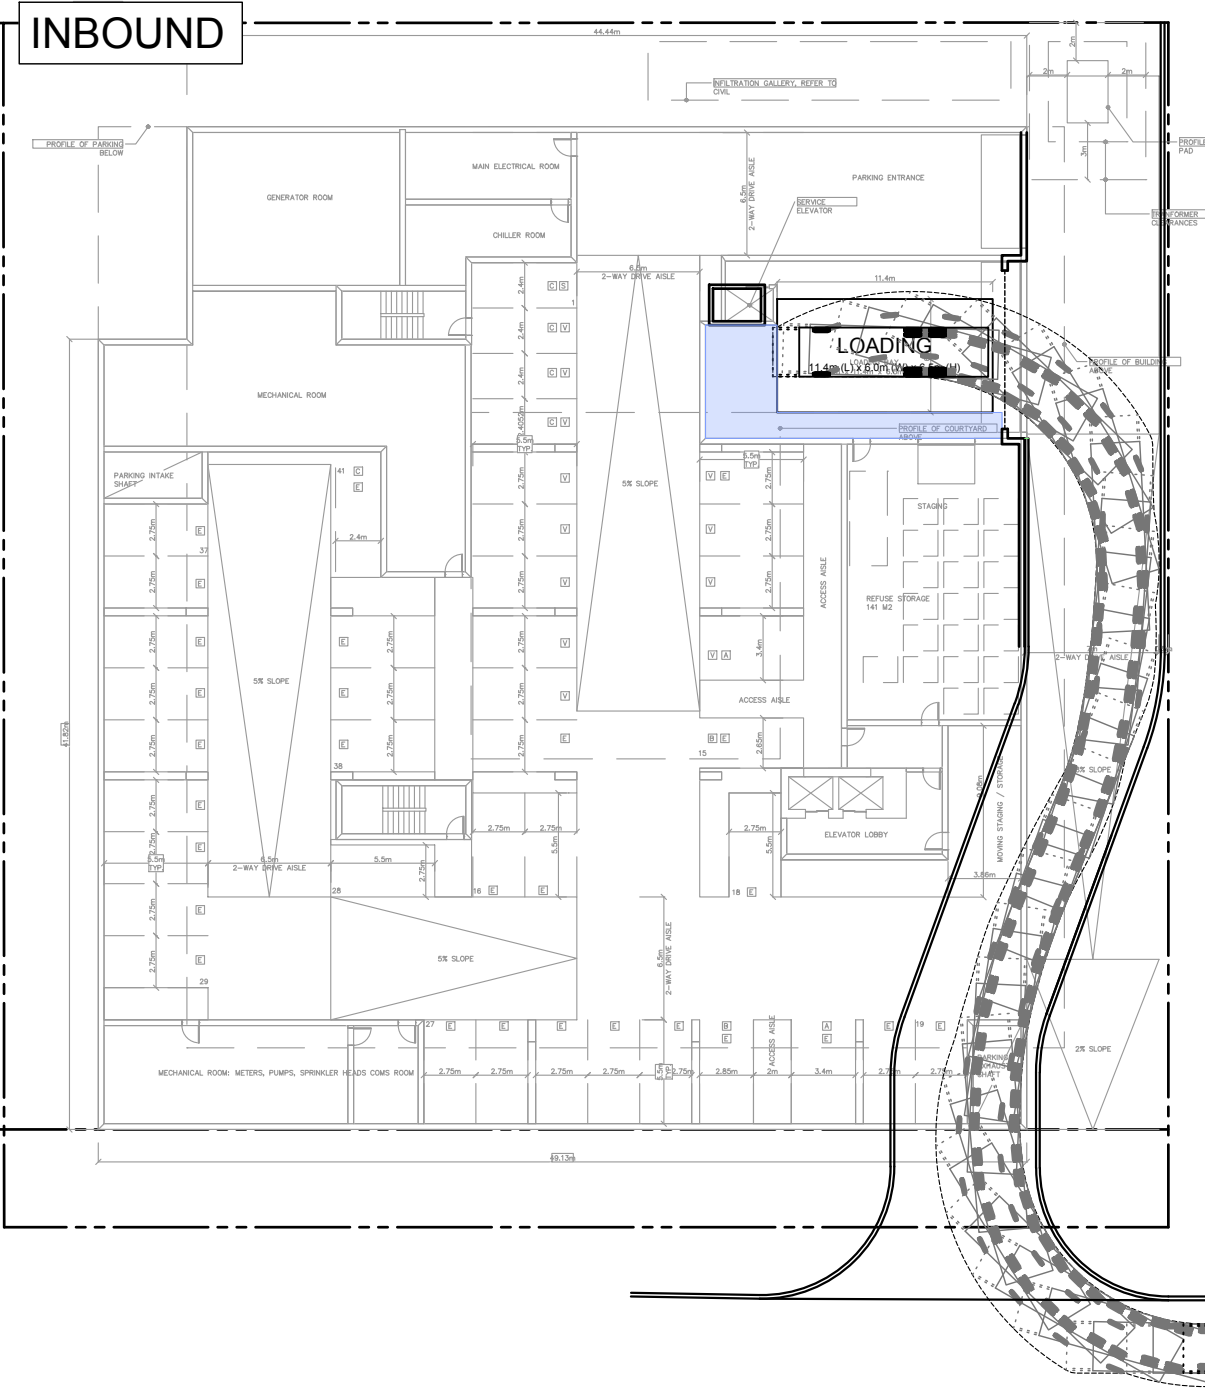

210-222 COLLEGE AVENUE EAST
VEHICLE MANOEUVRING DIAGRAM
CITY OF GUELPH GARBAGE TRUCK



Project: 210-222 College Ave E
Project No. 8310-04
Date: July 21, 2026
Revised: --

Scale: 0 2 4 6 8 10 20m
1:400
Drawing No. **VMD-01**

Date Plotted: July 21, 2026
Filename: J:\8310-04\ba\Site Plan Review\8. July 17-2026\ba-210 College-Site Plan Review-July20-2026.dwg

INBOUND

OUTBOUND

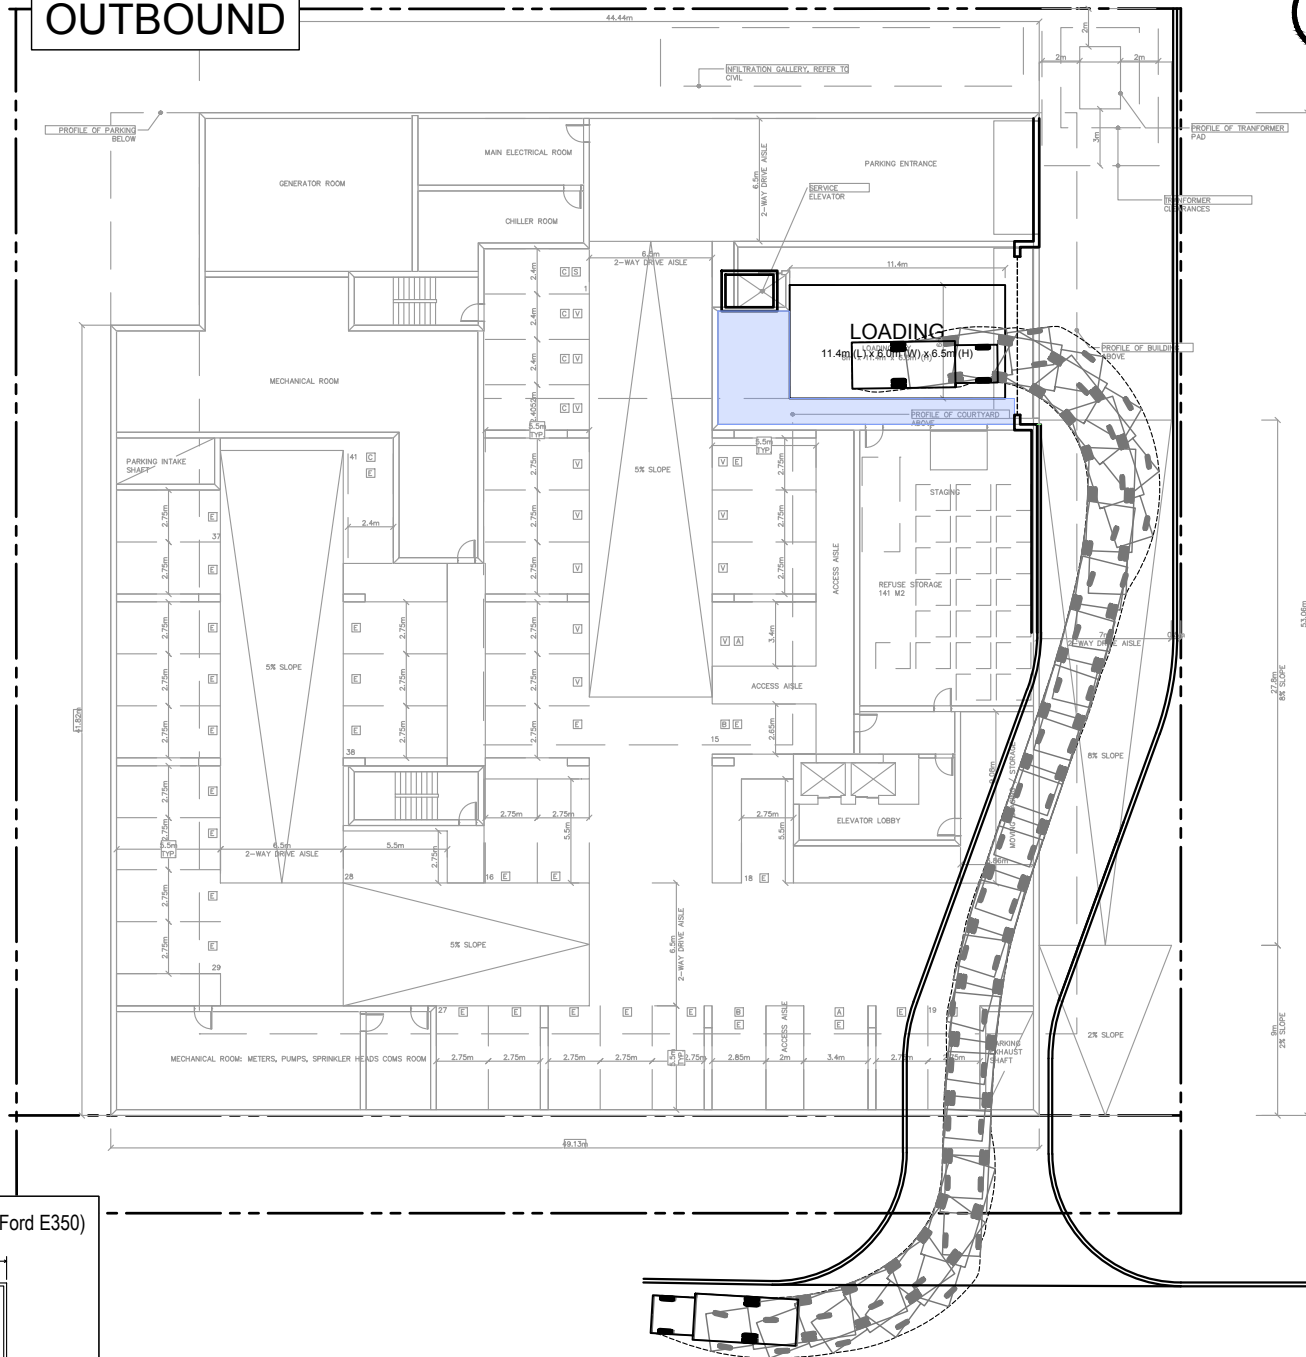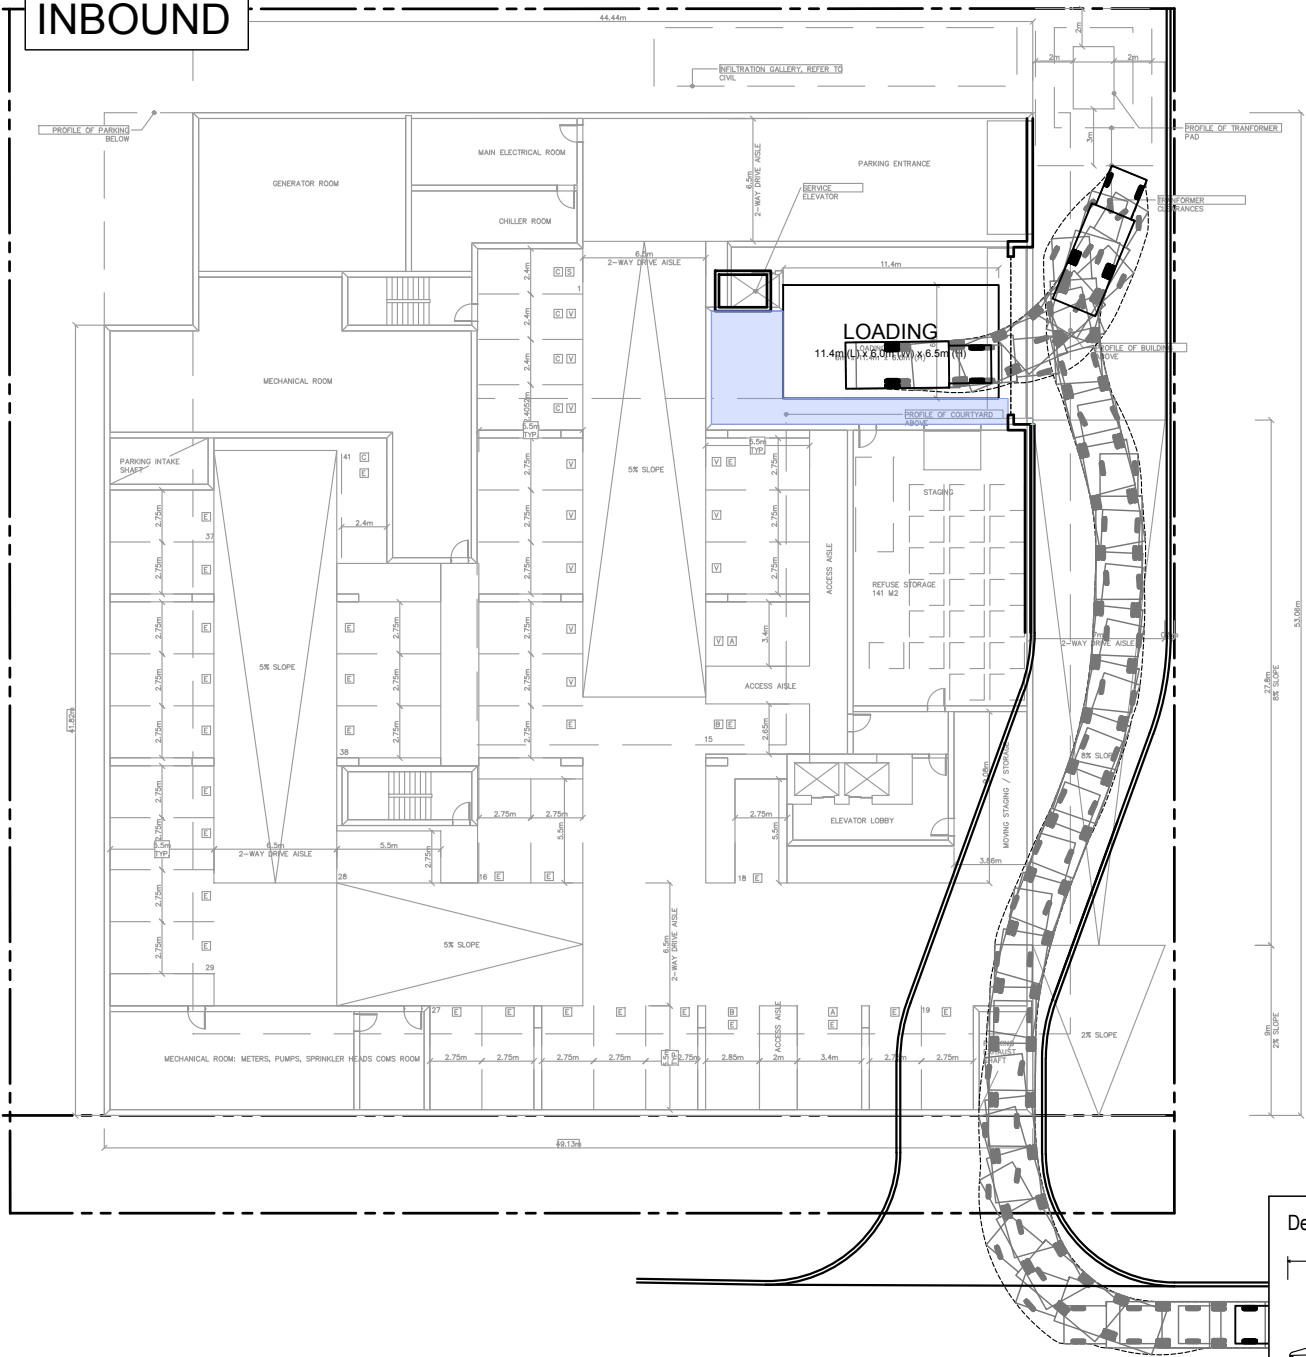

Design Vehicle - CUBEVAN (Ford E350)

7.7
0.76 4.48
Overall Length 7.70m
Overall Width 2.45m
Overall Body Height 3.66m
Outside Turning Radius 9.49m
Inside Turning Radius 5.68m





210-222 COLLEGE AVENUE EAST
VEHICLE MANOEUVRING DIAGRAM
CUBE VAN

Project: 210-222 College Ave E
Project No. 8310-04
Date: July 21, 2026
Revised: --

Scale 1:400

Drawing No. VMD-02

File: J:\8310-04\ba\Site Plan Review\8. July 17-2026\ba-210 College-Site Plan Review-July-20-2026.dwg
Date Plotted: July 21, 2026

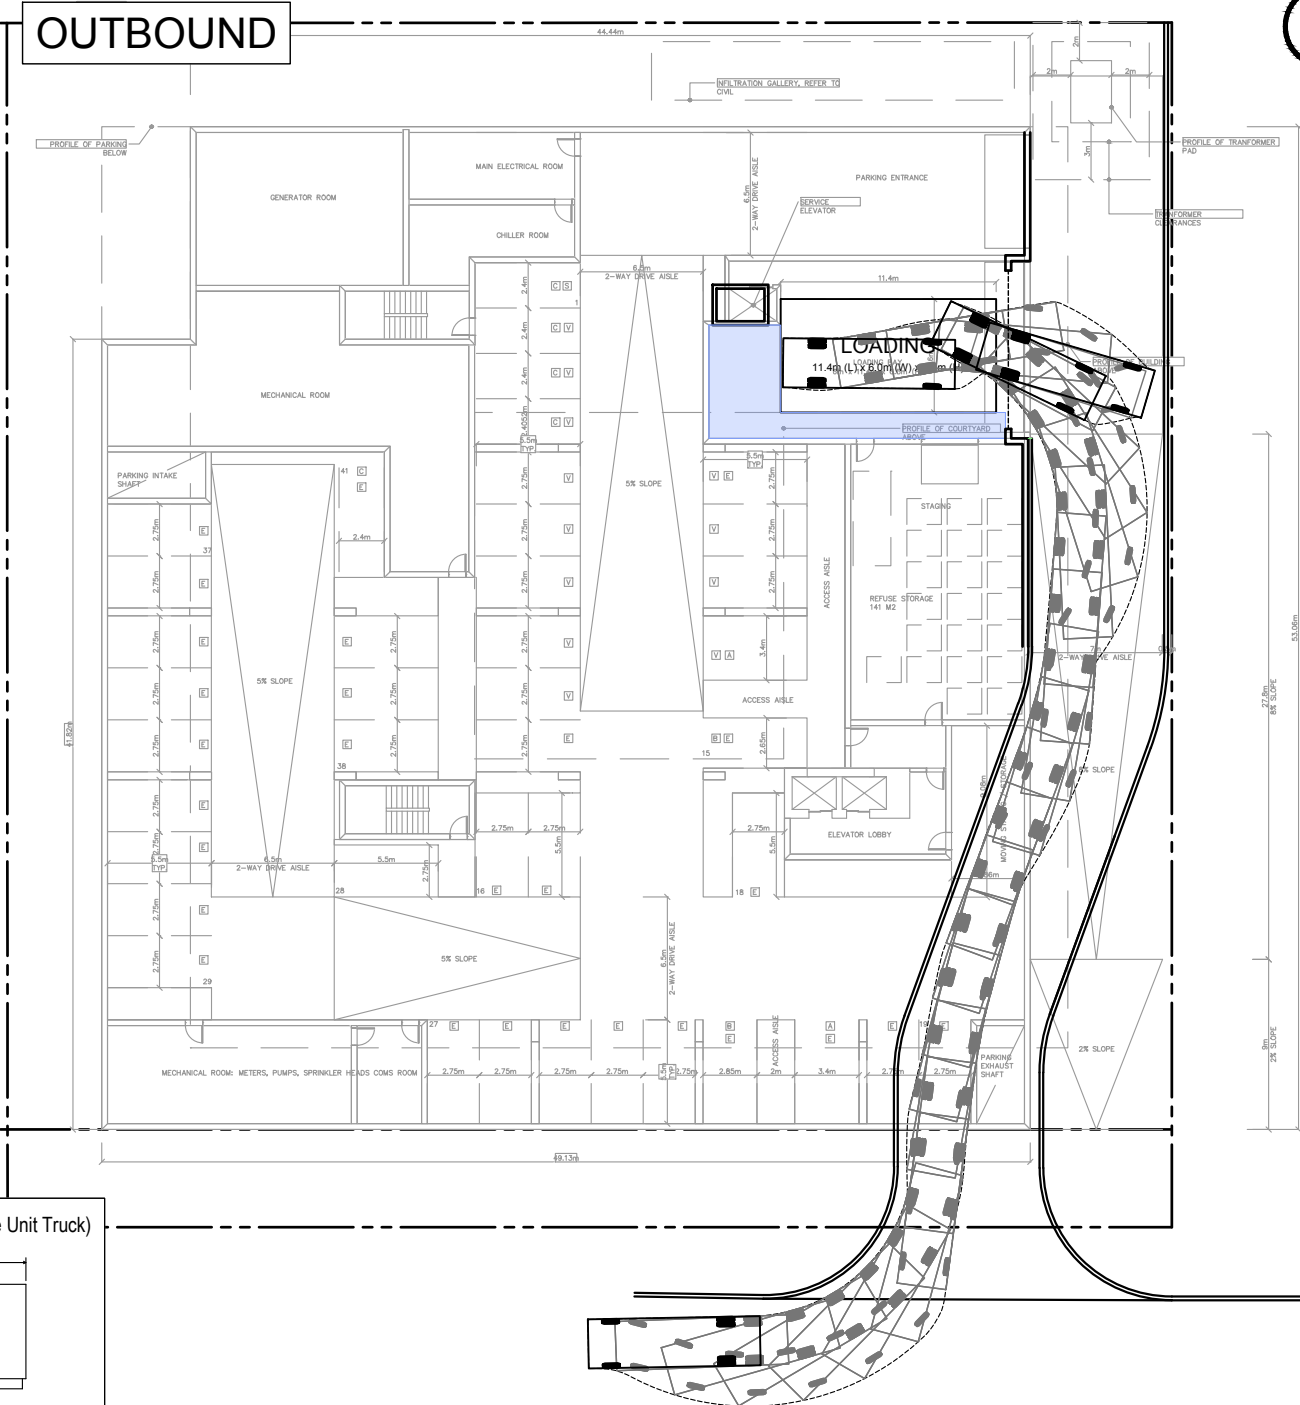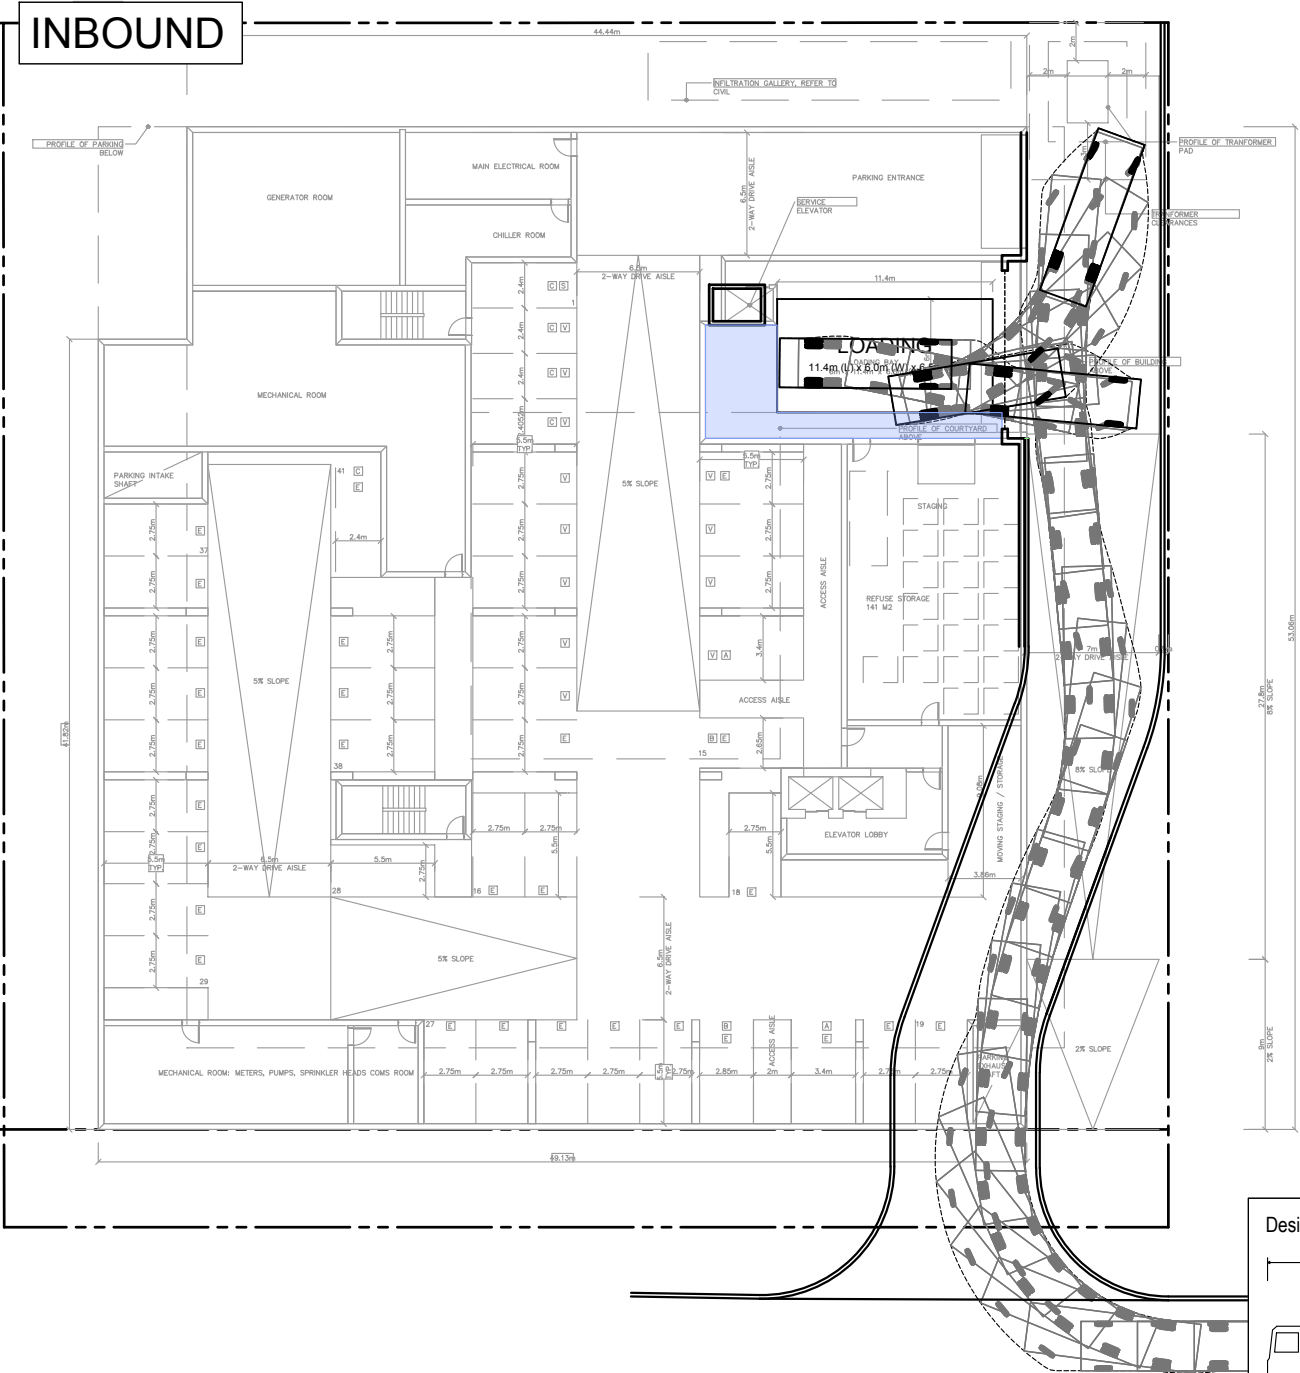

Design Vehicle - TAC SU (Single Unit Truck)

Overall Length 9.10m
Overall Width 2.60m
Overall Body Height 4.11m
Outside Turning Radius 13.40m
Inside Turning Radius 8.60m






210-222 COLLEGE AVENUE EAST
VEHICLE MANOEUVRING DIAGRAM
SINGLE UNIT TRUCK

Project: 210-222 College Ave E
Project No. 8310-04
Date: July 21, 2026
Revised: --

Scale 0 2 4 6 8 10 20m
1:400
Drawing No. VMD-03

File: J:\8310-04\ba\Site Plan Review\8. July 17-2026\ba-210 College-Site Plan Review-July20-2026.dwg
Date Plotted: July 21, 2026

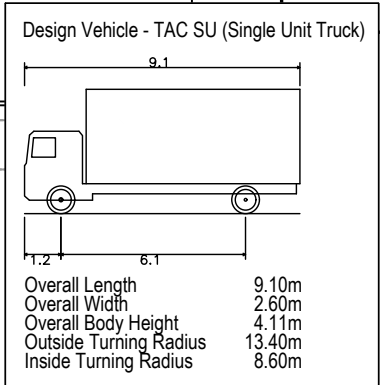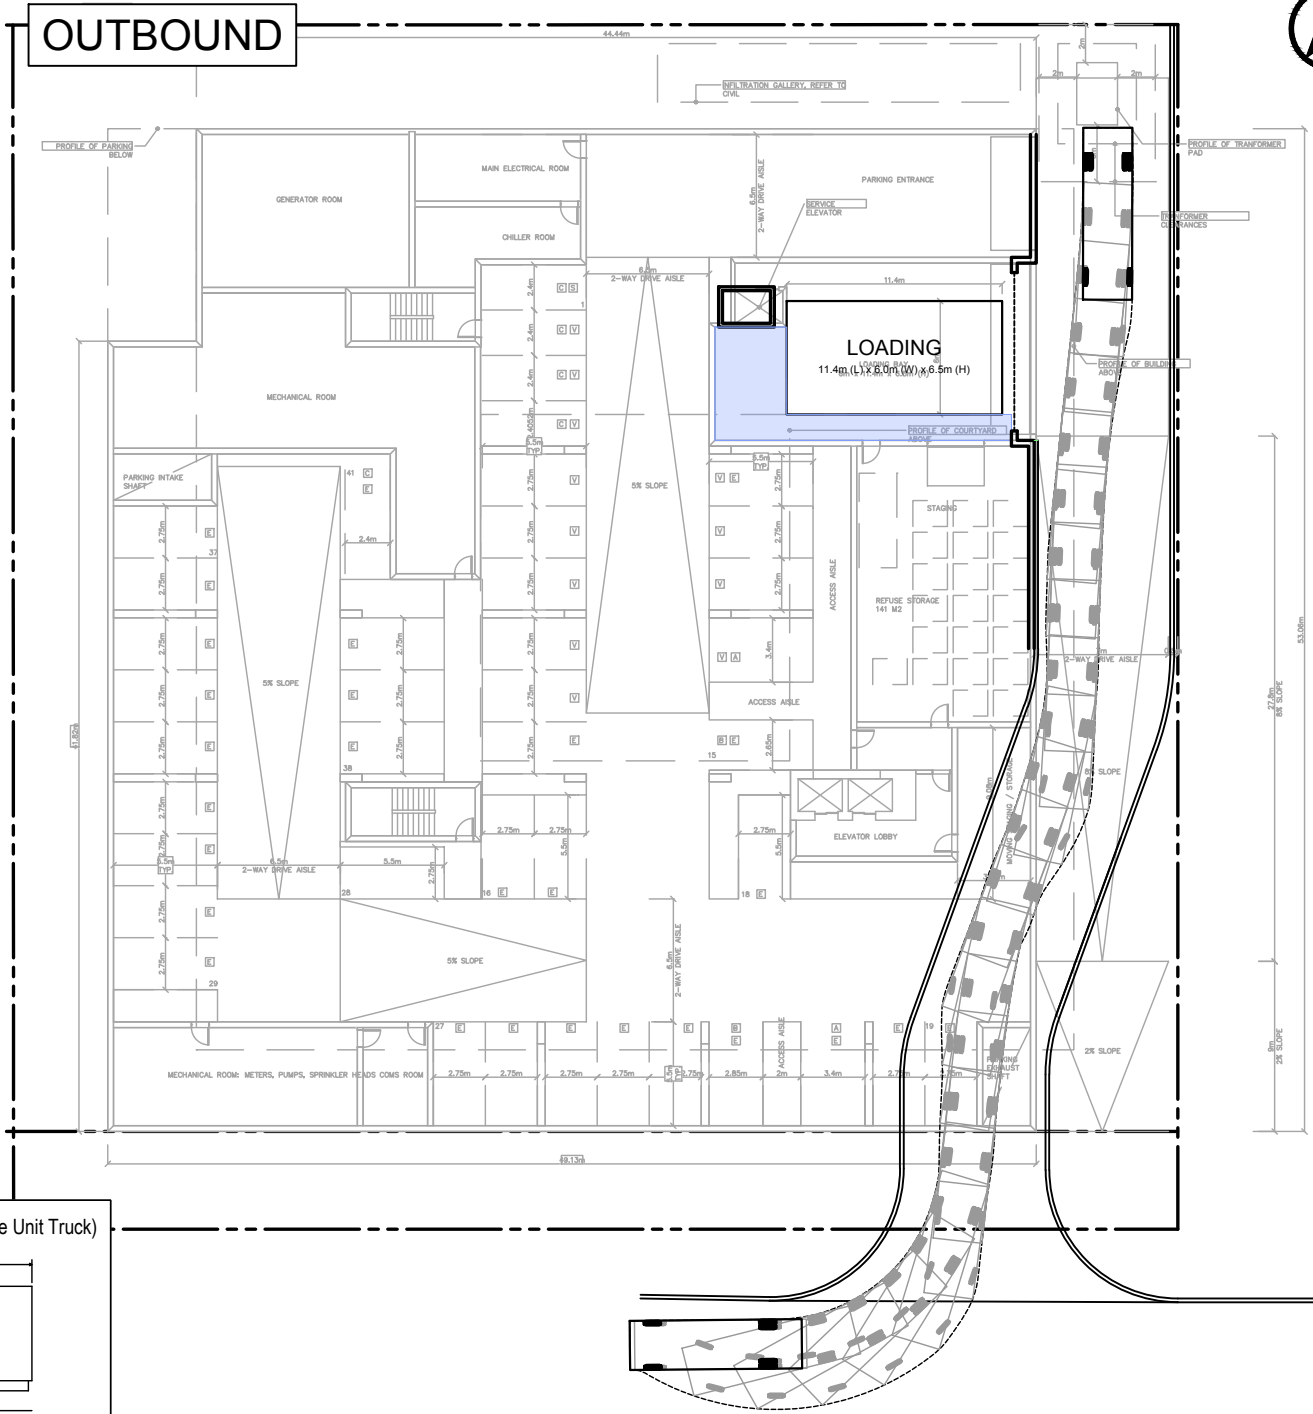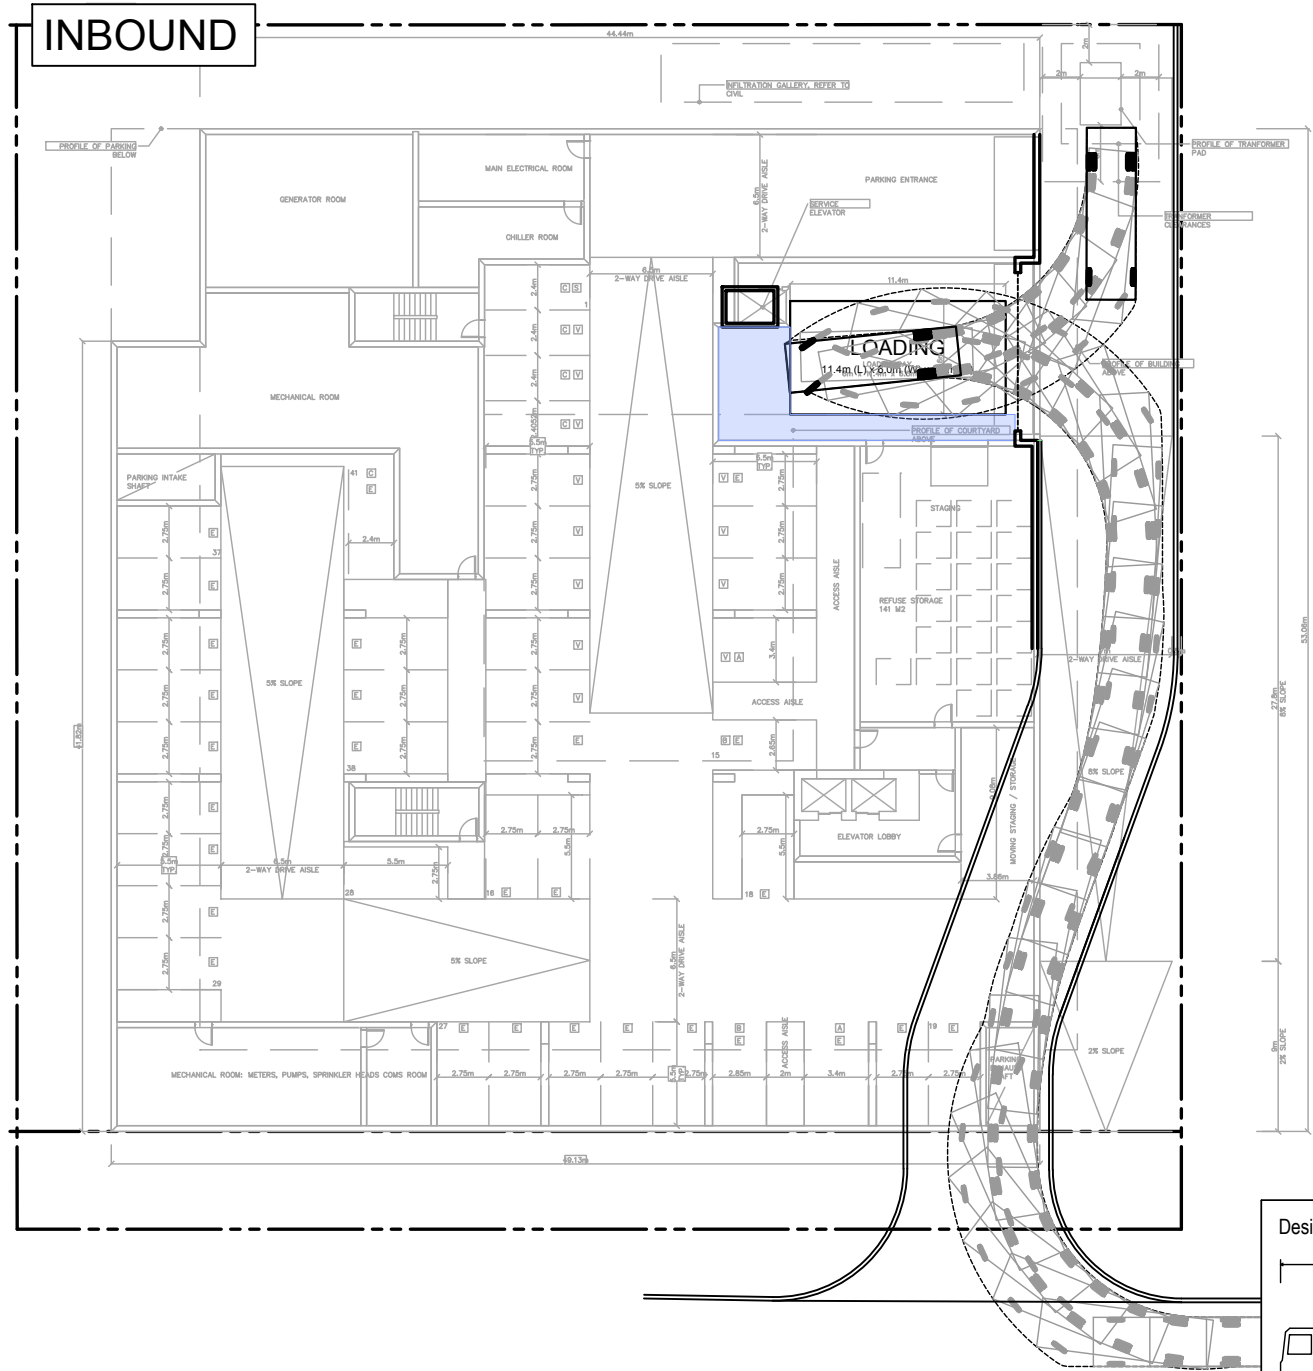



210-222 COLLEGE AVENUE EAST
VEHICLE MANOEUVRING DIAGRAM
SINGLE UNIT TRUCK
TRANSFORMER VEHICLE PROXY

Project: 210-222 College Ave E
Project No. 8310-04
Date: July 21, 2026
Revised: --



Filename: J:\8310-04\ba\Site Plan Review\8. July 17-2026\ba-210 College-Site Plan Review-July20-2026.dwg

Date Plotted: July 21, 2026

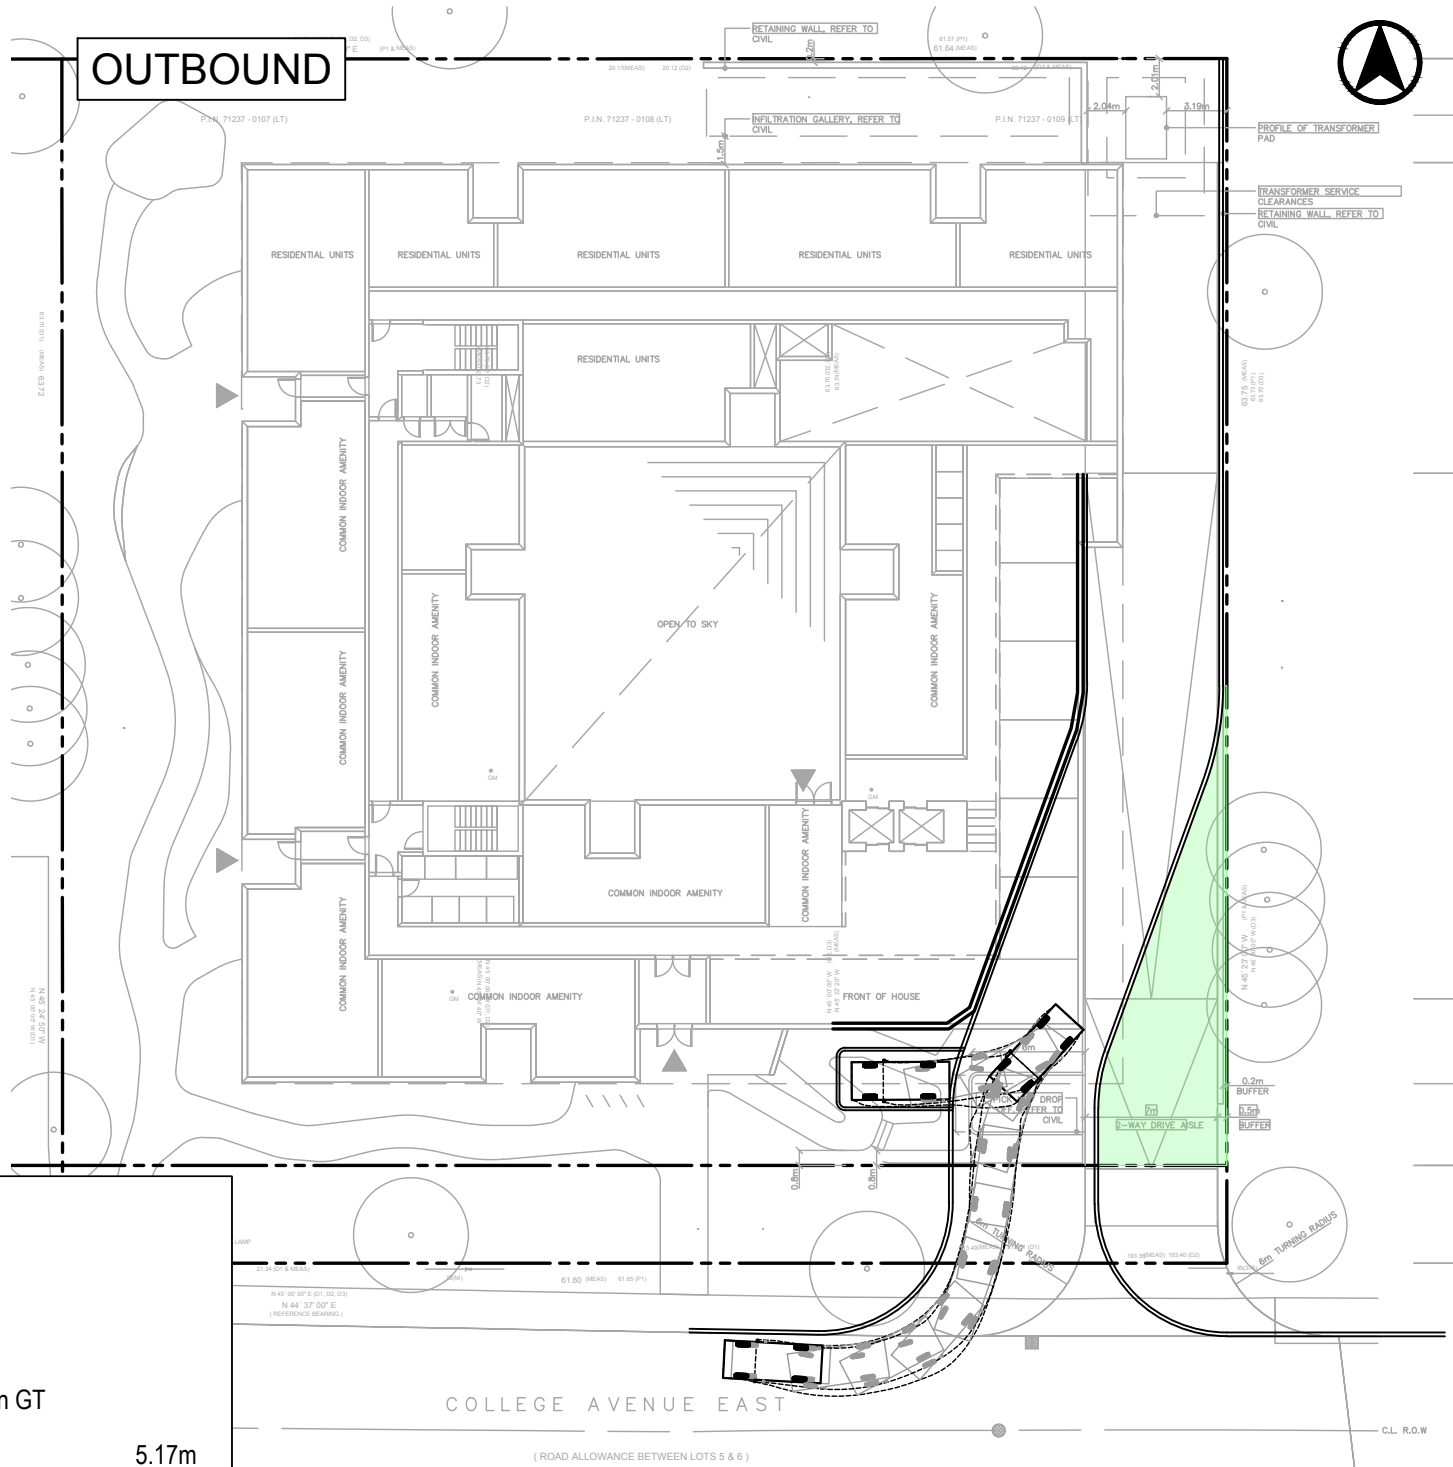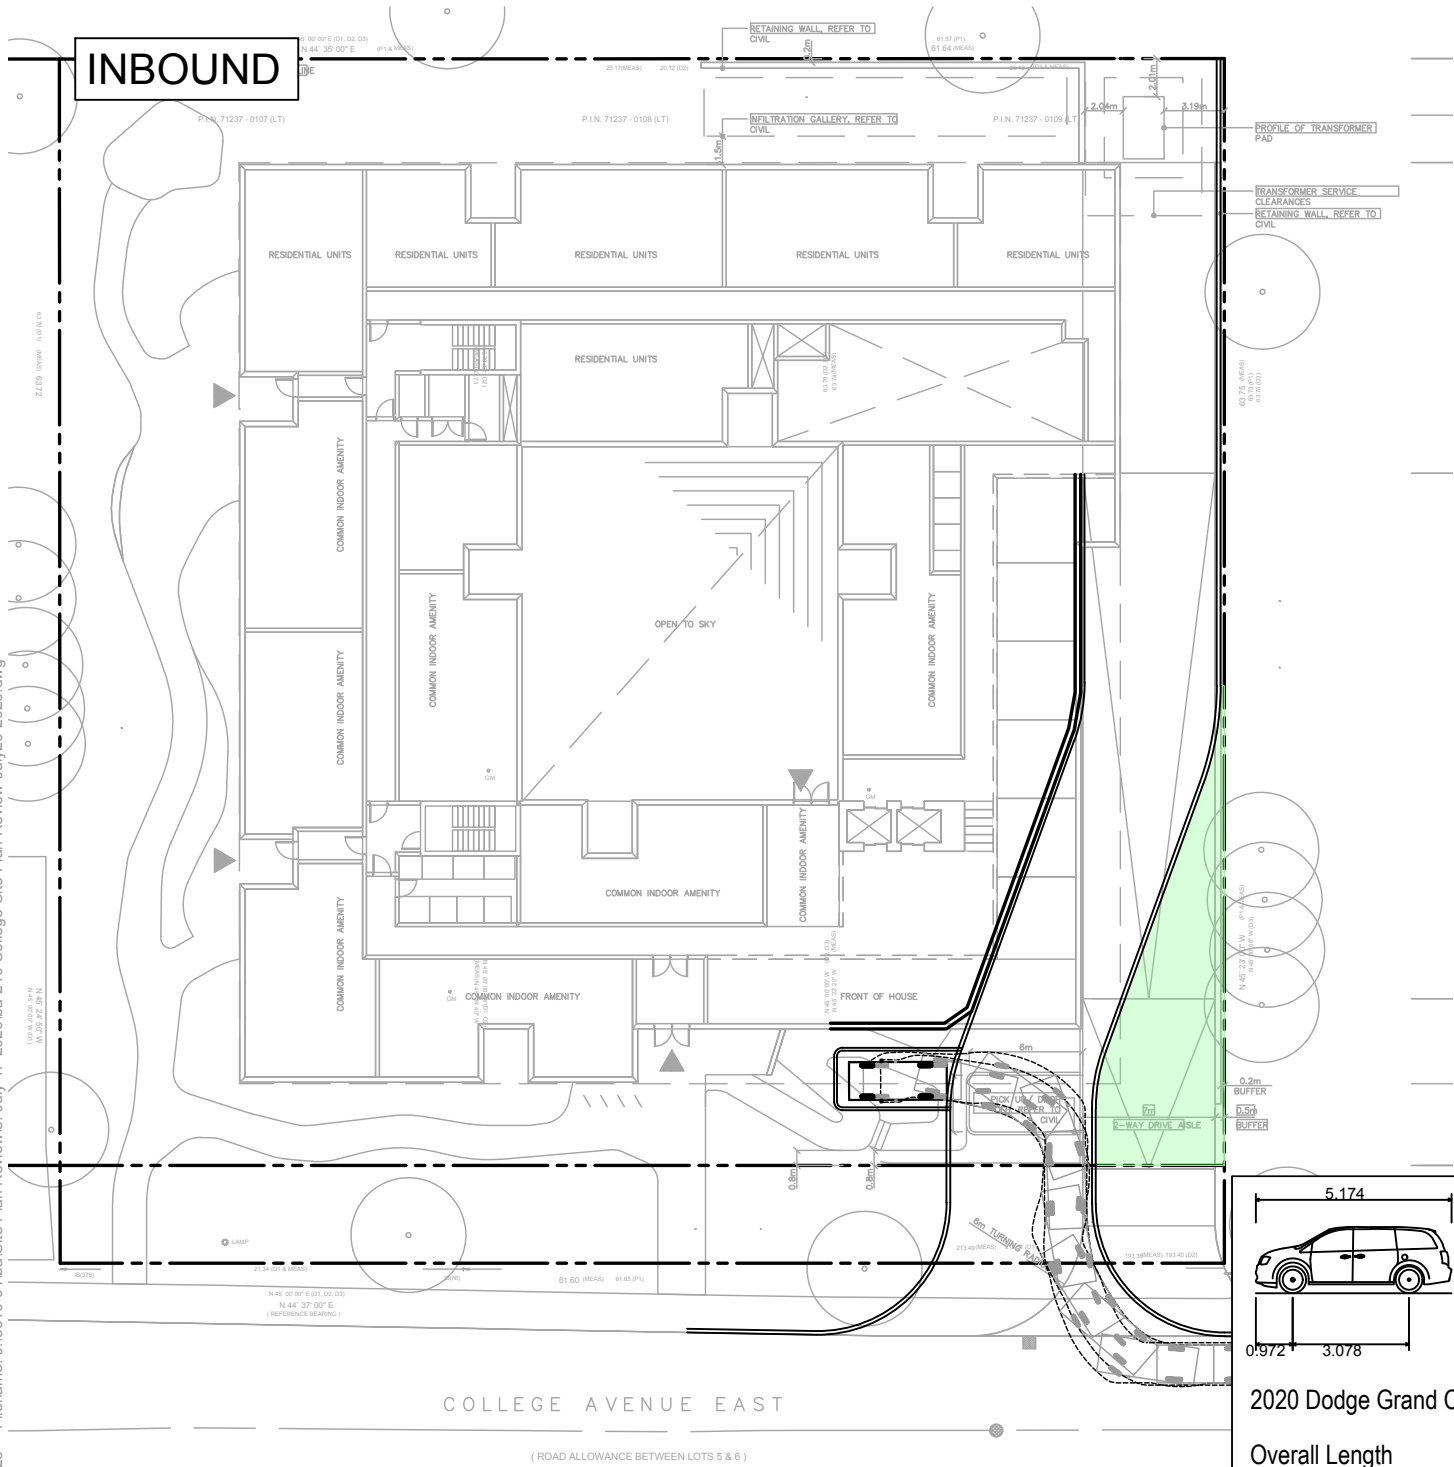

210-222 COLLEGE AVENUE EAST

VEHICLE MANOEUVRING DIAGRAM

DODGE GRAND CARAVAN

PUDO SPACE

Project: 210-222 College Ave E
Project No. 8310-04
Date: July 21, 2026
Revised: --

