
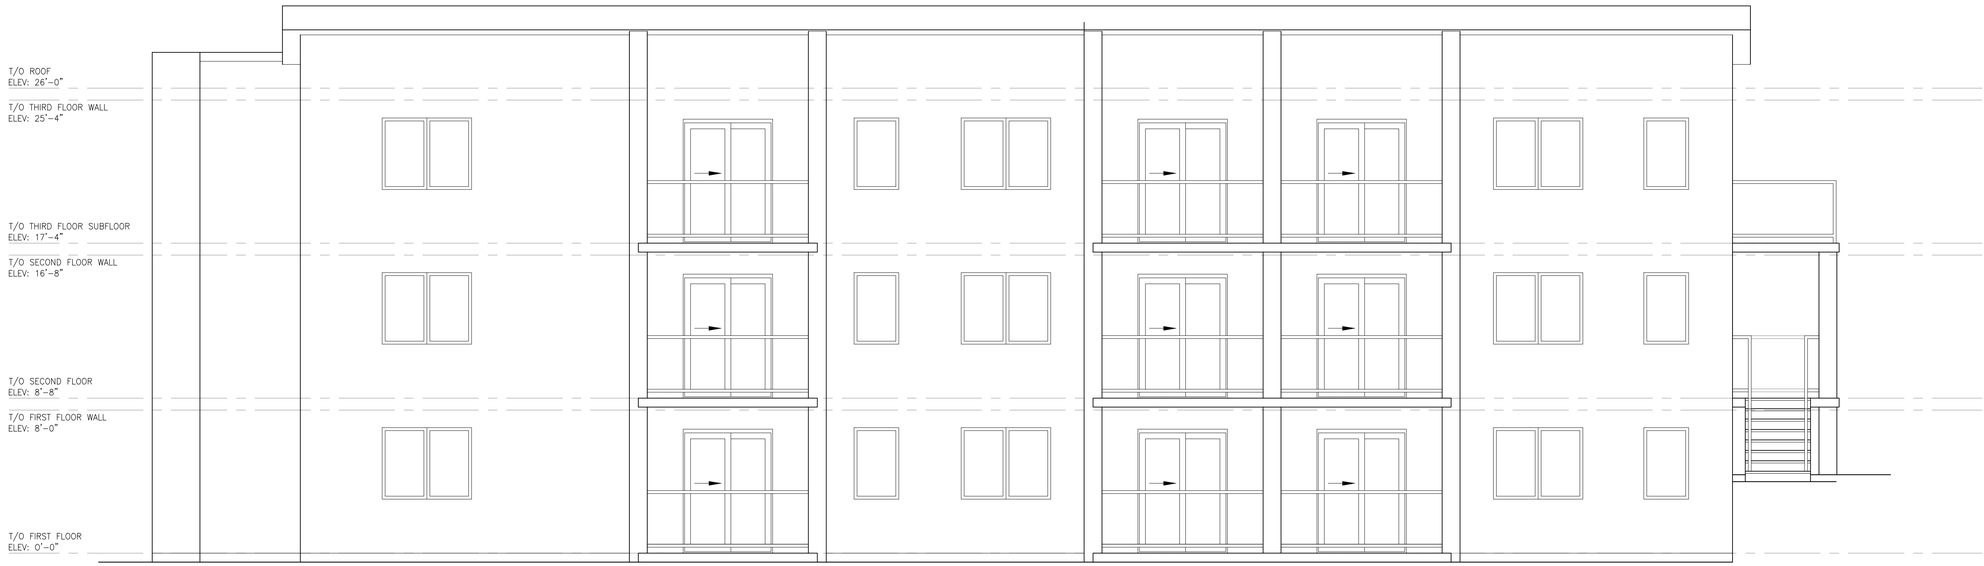


SOUTH ELEVATION
1/8"=1'-0" (1 / A3.1)

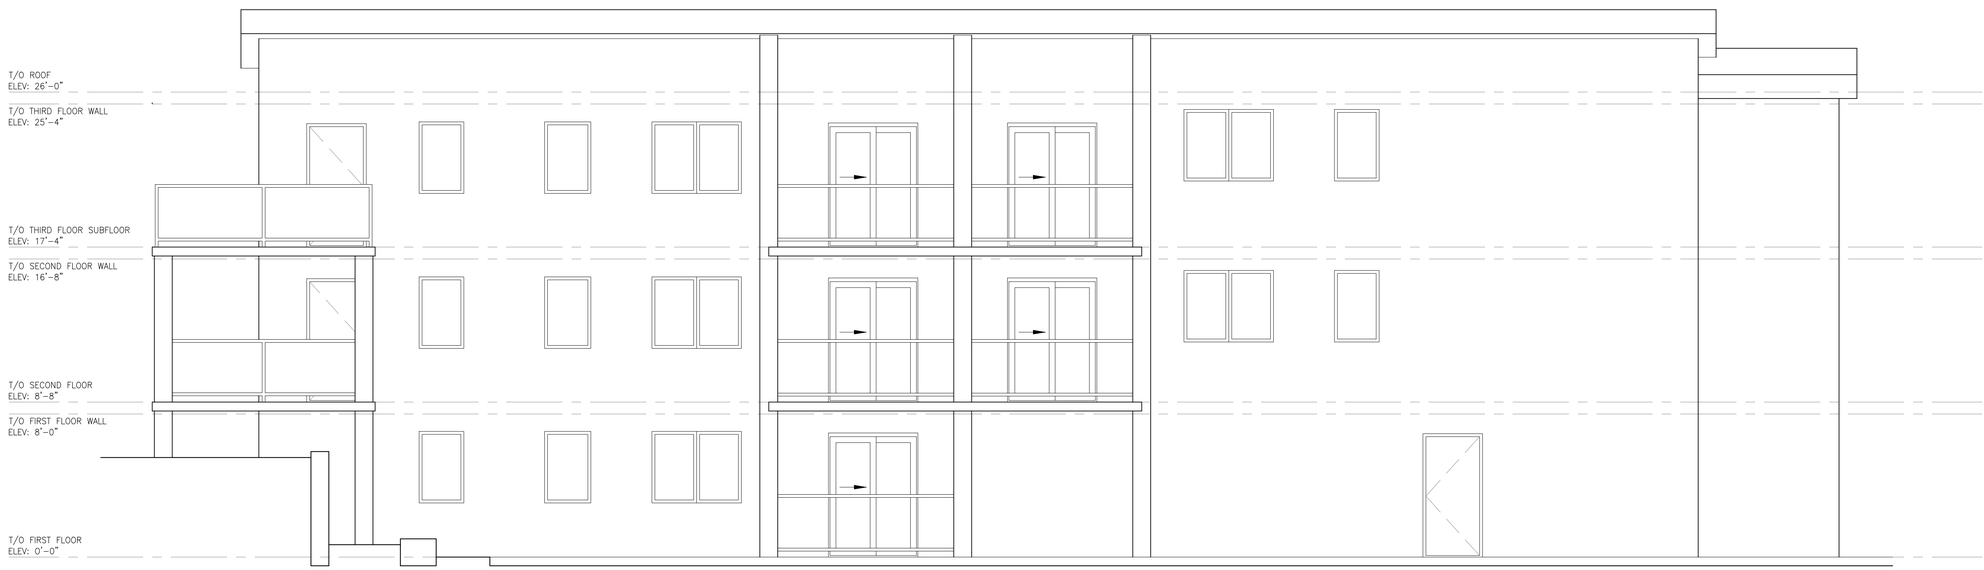

NORTH ELEVATION
1/8"=1'-0" (2 / A3.1)

GRINHAM ARCHITECTS
15 Yarmouth Street
Guelph, Ontario, N1H 4G2
Tel: 519.766.1580
Fax: 519.766.1377
Email: info@grinham.ca
Web: www.grinham.ca

ONTARIO ASSOCIATION OF ARCHITECTS
LLOYD A. GRINHAM
LICENCE
4762
08 OCT 2026

CONTRACTOR SHALL VERIFY ALL DIMENSIONS ON SITE AND REPORT ANY DISCREPENCIES IMMEDIATELY TO THE ARCHITECT BEFORE PROCEEDING WITH THE WORK.

DRAWINGS AND SPECIFICATIONS REMAIN THE PROPERTY OF THE ARCHITECT AS INSTRUMENTS OF HIS SERVICE AND MUST BE RETURNED AT HIS REQUEST.

DO NOT SCALE DRAWINGS.

NO.	DATE	REVISIONS
18	09-JAN-2026	ISSUED FOR REVIEW
19	15-JAN-2026	ISSUED FOR REVIEW
20	06-MAR-2026	ISSUED FOR REVIEW
21	30-MAR-2026	ISSUED FOR REVIEW
22	22-APR-2026	ISSUED FOR REVIEW
23	23-APR-2026	ISSUED FOR REVIEW
24	23-APR-2026	ReISSUED FOR REVIEW
25	09-JUN-2026	ISSUED FOR REVIEW
26	11-JUN-2026	ISSUED FOR REVIEW
27	07-JUL-2026	ISSUED FOR REVIEW
28	04-SEP-2026	ISSUED FOR S.P.A. SUBMISSION #1
29	21-SEP-2026	ReISSUED FOR S.P.A. SUBMISSION #1

THRESHOLD PROJECT

14 EDINBURGH ROAD S
GUELPH, ONTARIO

DESIGN ELEVATIONS

DATE: 8-Oct-2026	SCALE: AS NOTED
DRAWN BY: BF	
CHECKED BY: LAG	
STATUS: S.P.A.	
JOB NO: 2514	
FILE: ---	
FOLDER: ---	

A3.1