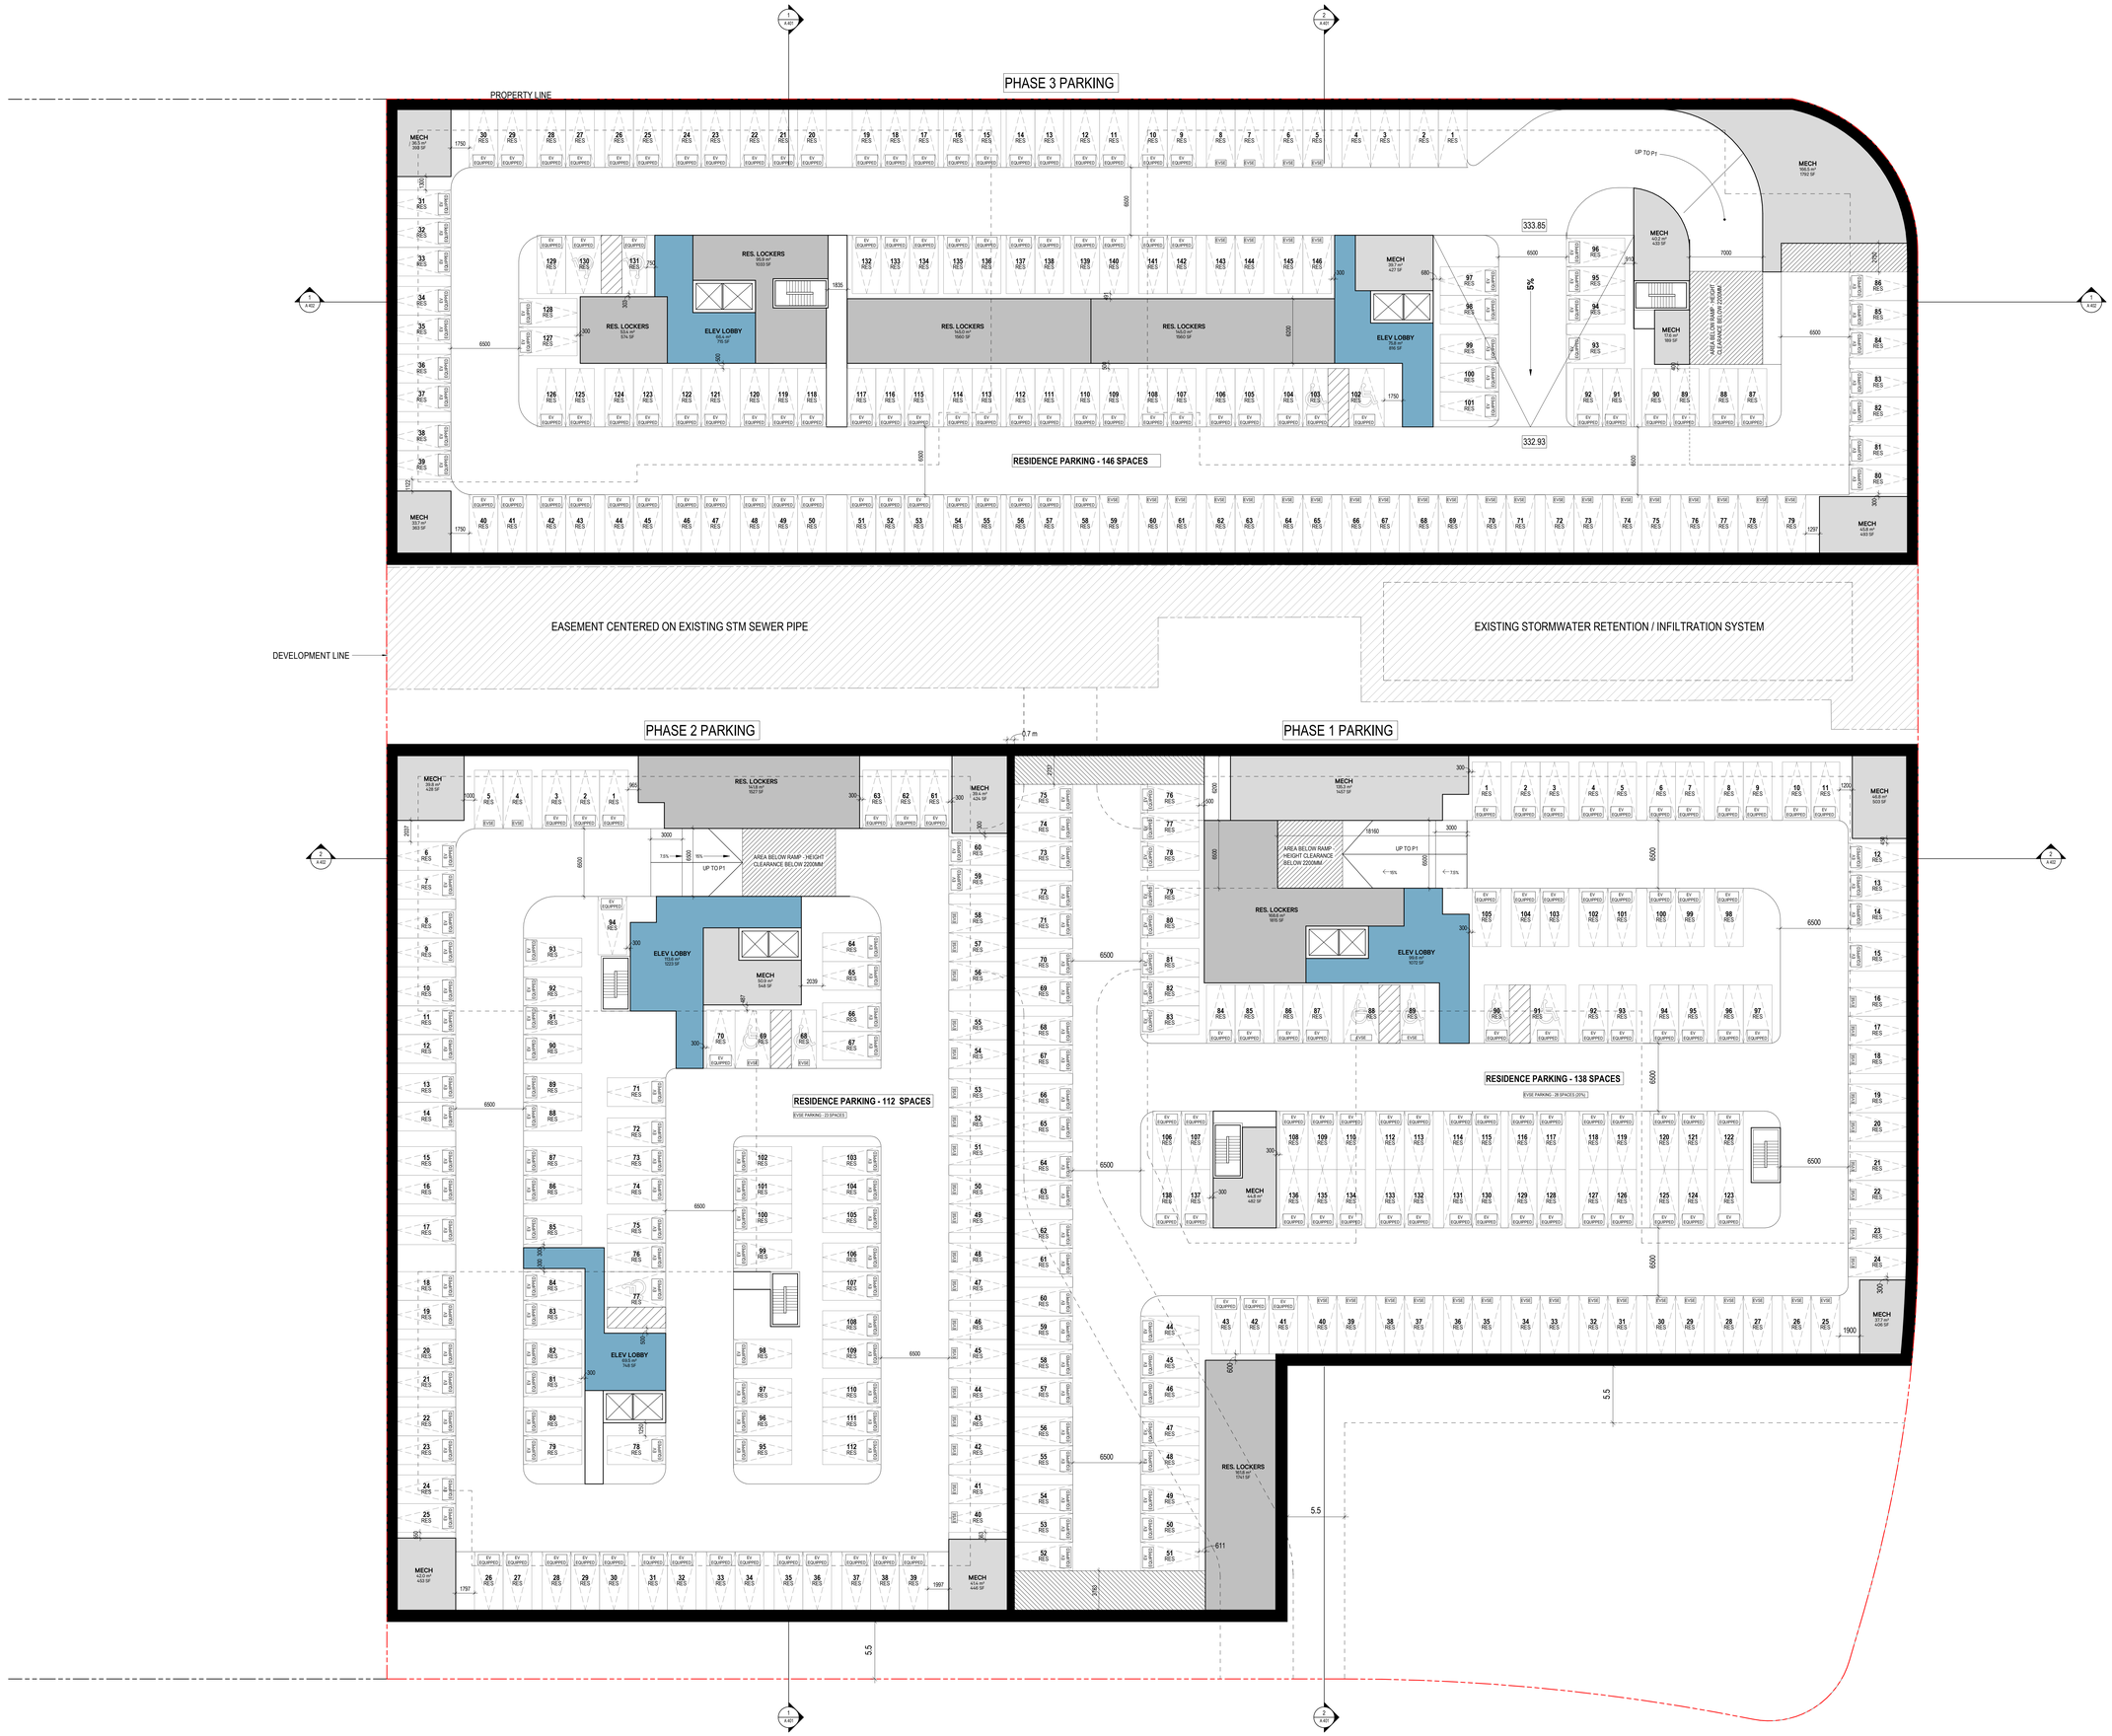

COPYRIGHT RESERVED. THIS DESIGN AND DRAWINGS ARE THE EXCLUSIVE PROPERTY OF THE DESIGNER AND CANNOT BE USED FOR ANY PURPOSE WITHOUT THE WRITTEN CONSENT OF THE DESIGNER.

THIS DRAWING IS NOT TO BE USED FOR CONSTRUCTION UNTIL ISSUED FOR THAT PURPOSE BY THE DESIGNER.

PRIOR TO COMMENCEMENT OF THE WORK THE CONTRACTOR SHALL VERIFY ALL DIMENSIONS, DATUMS AND LEVELS TO IDENTIFY ANY ERRORS AND OMISSIONS, ASCERTAIN ANY DISCREPANCIES BETWEEN THIS DRAWING AND THE FULL CONTRACT DOCUMENTS, AND BRING THESE ITEMS TO THE ATTENTION OF THE OWNERS FOR CLARIFICATION.

NO.	DATE	REVISION / ISSUANCE
1	231215	Issued For ZBA Pre-Submission

NOTES

Parking space dimensions

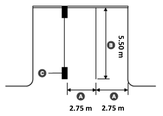

A Width 2.75 m
B Length 5.50 m
C Column

C-30 | City of Guelph Zoning By-law

Accessible parking space dimensions

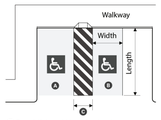

A Type A (3.4 m width x 5.5 m long)
B Type B (2.4 m width x 5.5 m long)
C Access aisle (2 m)

C-37 | City of Guelph Zoning By-law

SvN
110 Adelaide St. E.
Toronto, ON M5C 1K9
info@svn-ap.com
416.593.6699
ONTARIO ASSOCIATION OF ARCHITECTS
ANDREW SINCLAIR
LICENCE
9900

PERGOLA COMMONS

LEVEL P2 PARKING PLAN

PROJECT		DRAWN	Author
SCALE	1 : 200	CHECKED	Checker
DATE	11/06/23		

A 106

2023-12-14 2:45:47 PM

Autodesk Docs://Pergola Commons_105 Clair Rd E/A2A04_1 Pergola Commons_R24.rvt