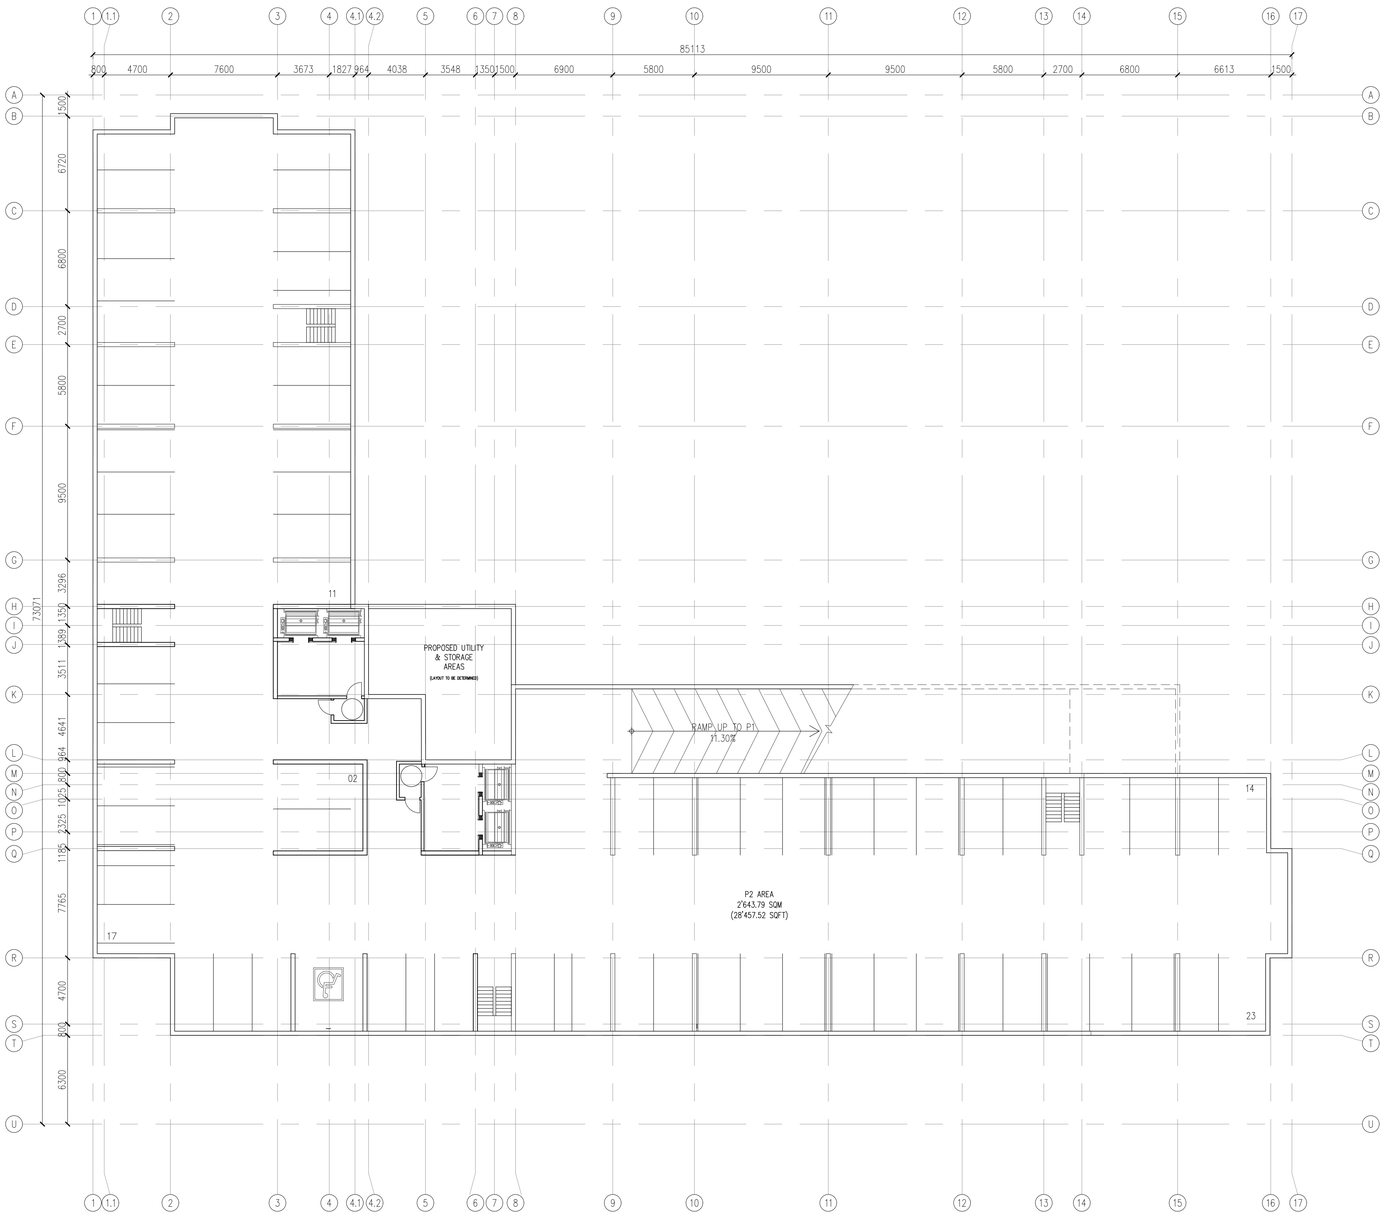


1 A2.2 P2 PARKING LVL
SCALE 1:250

PARKING RATIO:

FOR THE FIRST 20 UNITS:
1.5 PER UNIT, AND FOR
EACH UNIT IN EXCESS OF 20:
1.25 PER UNIT

U/G PARKING

P1 – 54 SPACES
P2 – 67 SPACES
TOTAL U/G PARKING – 121

SURFACE PARKING
SURFACE PARKING TOTAL – 91

TOTAL PARKING REQUIRED – 212
TOTAL PARKING PROVIDED – 212

| | | |
|---|---|---|
| 2 | REISSUE FOR OP + ZONING | 01/24/18 |
| 1 | ISSUE FOR OP + ZONING | 04/28/17 |

REVISIONS

ALL DIMENSIONS TO BE CHECKED & VERIFIED ON SITE. DISCREPANCIES TO BE REPORTED TO THE ARCHITECT. LATEST APPROVED STAMPED DRAWINGS ONLY TO BE USED FOR CONSTRUCTION.

ONTARIO ASSOCIATION OF ARCHITECTS
MICHAEL W. McKNIGHT
LICENCE
3808

MCLARCHITECTS
MCKNIGHT CHARRON LIMITED
48 ALLIANCE BLVD, UNIT 110
BARRIE, ONTARIO L4M 5K3
WWW.MCLARCHITECTS.CA
T 705 722 6739
F 705 726 5418

DRAWING NAME:
PARKING LVL 2

PENSIO 'ON JANEFIELD'

PROJECT ADDRESS:
233 JANEFIELD AVENUE
GUELPH, ONTARIO

| | | | |
|---|---|---|---|
| DATE: JANUARY 23, 2018 | | JOB NO. | SHEET NO. |
| DRAWN BY: | SA, NT | 00-000 | A2.2 |
| SCALE: | 1:250 | | |