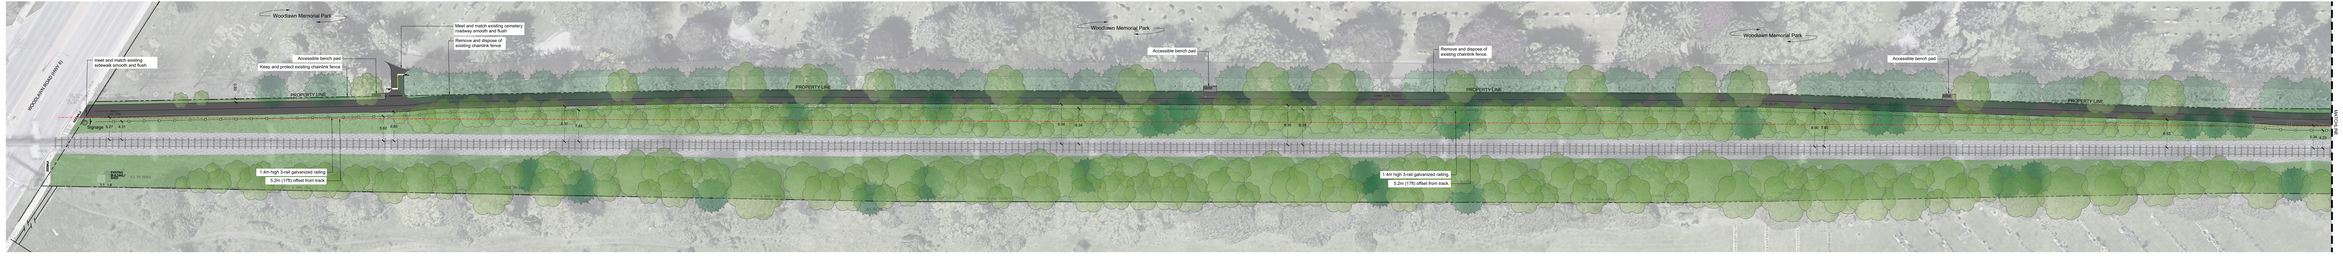

Legend

- Proposed 3.0m Wide Asphalt Multi-Use Pathway
- Proposed 1.4m High 3-Rail Galvanized Railing
- Proposed Retaining Wall with 1.8m High Black Vinyl Chainlink Fence
- Proposed Culvert
- Proposed Accessible Bench Pad
- Proposed Tactile Walking Surface Indicators (TWSI)
- Proposed Signage
- 5.2m (17ft) Offset from Track
- Existing Trees
- Existing Railway Tracks

SCALE 1:400 @ A1

Guelph Junction Railway Multi-Use Pathway

Woolwich Street to Woodlawn Road

June 2024

N

wsp

CITY OF Guelph