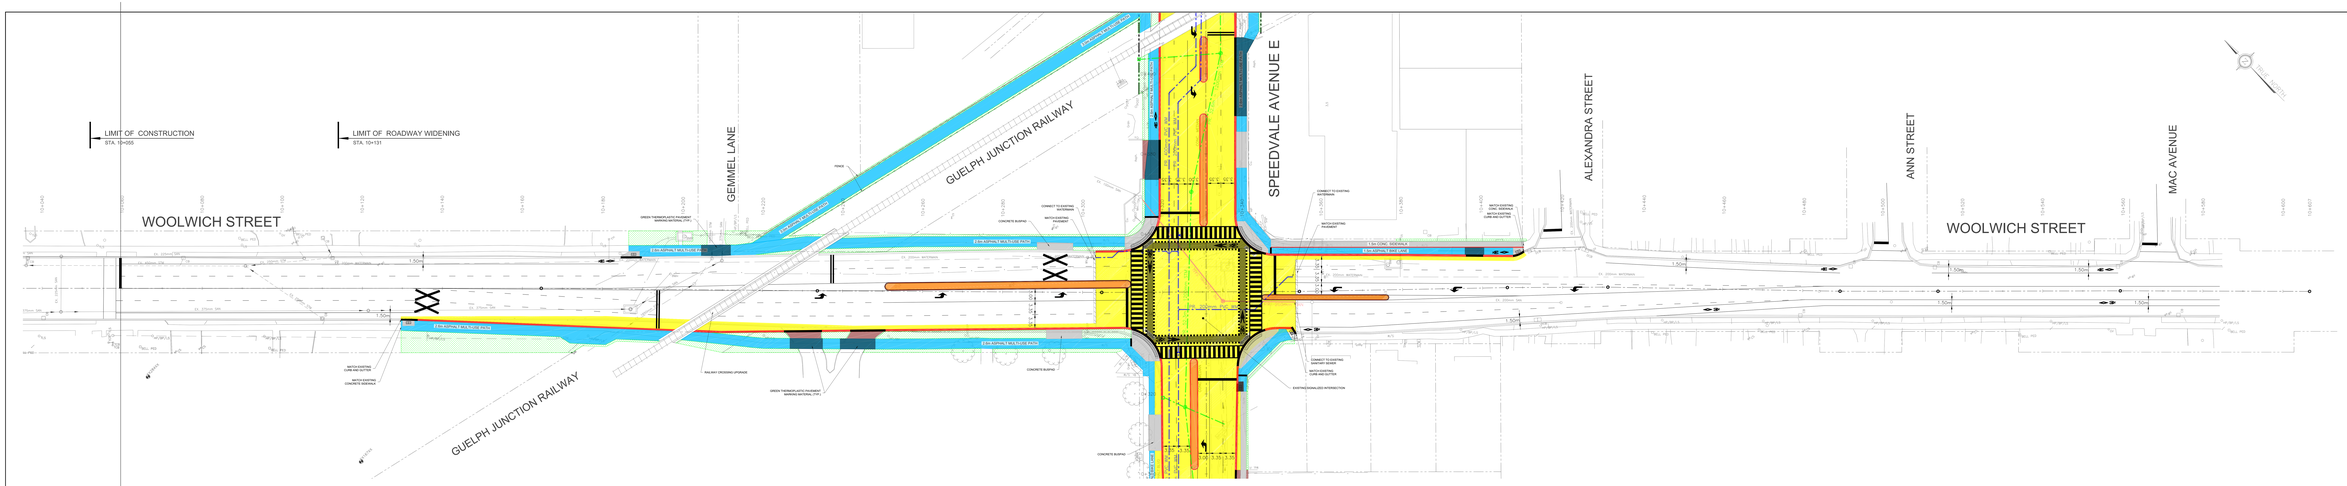

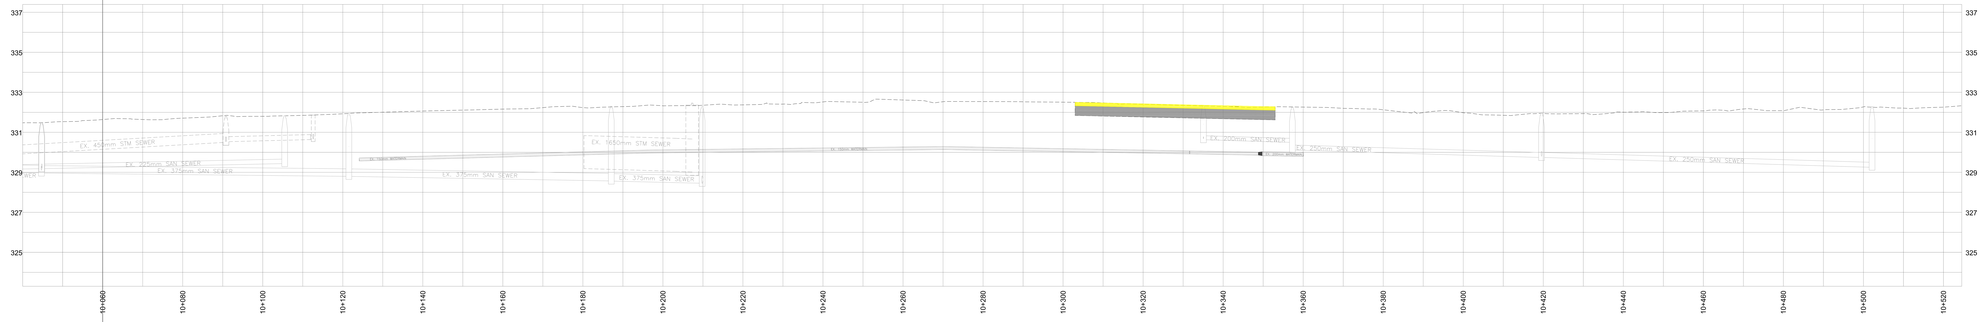

LEGEND

- PROPOSED SANITARY SEWER
- PROPOSED STORM SEWER
- PROPOSED WATERMAIN
- PROPOSED DROPCURB
- PROPOSED CURB AND GUTTER
- PROPOSED DRIVEWAY
- PROPOSED GRASS BLVD
- PROPOSED RAISED MEDIAN
- PROPOSED CONCRETE SIDEWALK
- PROPOSED TACTILE PLATES
- PROPOSED ASPHALT MULTI-USE PATH
- PROPOSED ASPHALT ROADWAY PAVEMENT
- FUTURE MULTI-USE PATH (BY OTHERS)
- PROPOSED RIPRAP
- PROPOSED STORM SEWER MANHOLE
- PROPOSED CATCHBASIN
- PROPOSED DOUBLE CATCHBASIN
- PROPOSED SANITARY MANHOLE

WOOLWICH STREET PLAN AND PROFILE
GEMMEL LANE TO MAC AVENUE

wood.

Guelph