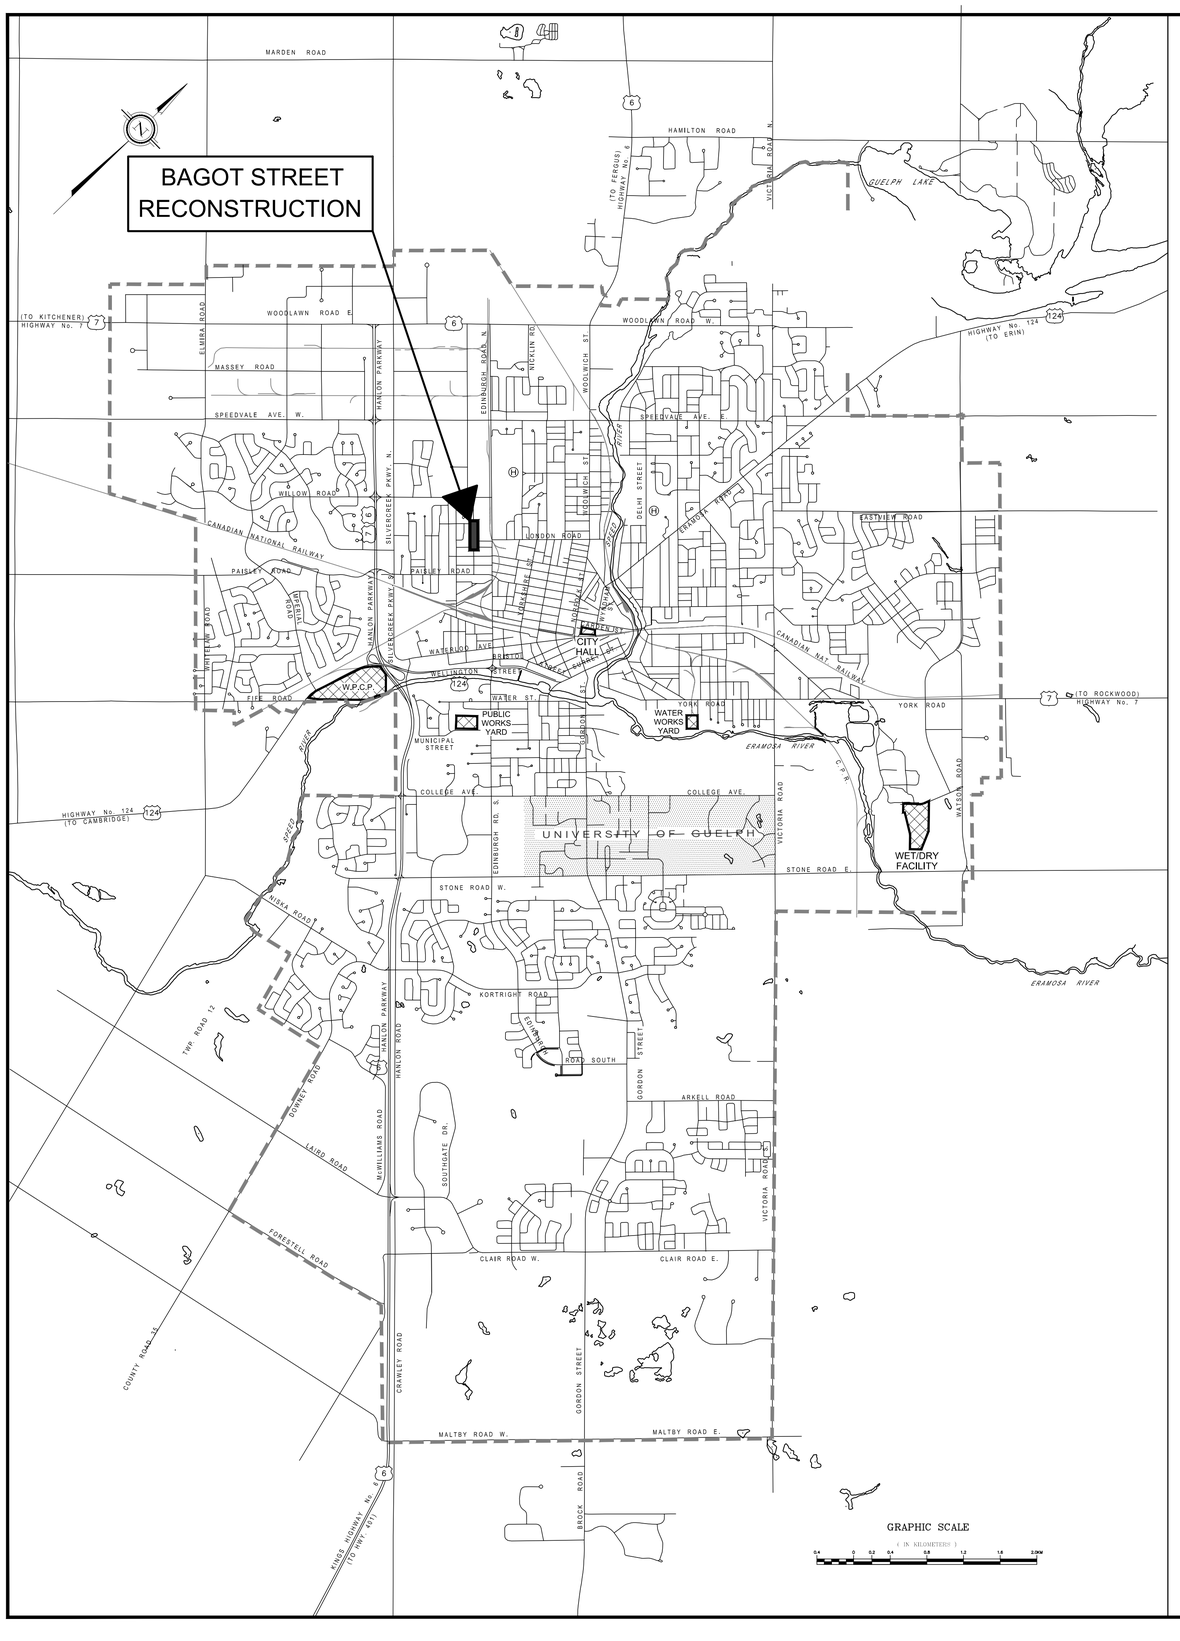

CITY OF Guelph

ENGINEERING AND CAPITAL

INFRASTRUCTURE SERVICES

Construction Drawings

BAGOT STREET RECONSTRUCTION

DREW STREET TO MERCER STREET

CONTRACT 18-008

LIST OF DRAWINGS

PLAN	DESCRIPTION
D-01	EXISTING CONDITIONS - STA. 0+000 to STA. 0+100
D-02	EXISTING CONDITIONS - STA. 0+100 to STA. 0+200
D-03	EXISTING CONDITIONS - STA. 0+200 to STA. 0+307
D-04	REMOVALS - STA. 0+000 to sta. 0+100
D-05	REMOVALS - STA. 0+100 to STA. 0+200
D-06	REMOVALS - STA. 0+200 to STA. 0+307
D-07	RECONSTRUCTION - STA. 0+000 to STA. 0+100
D-08	RECONSTRUCTION - STA. 0+100 to STA. 0+200
D-09	RECONSTRUCTION - STA. 0+200 to STA. 0+307
D-10	PAVEMENT MARKINGS, SIGNAGE, AND TREE PROTECTION PLAN 1 OF 2
D-11	PAVEMENT MARKINGS, SIGNAGE, AND TREE PROTECTION PLAN 2 OF 2
D-12	DETAILS

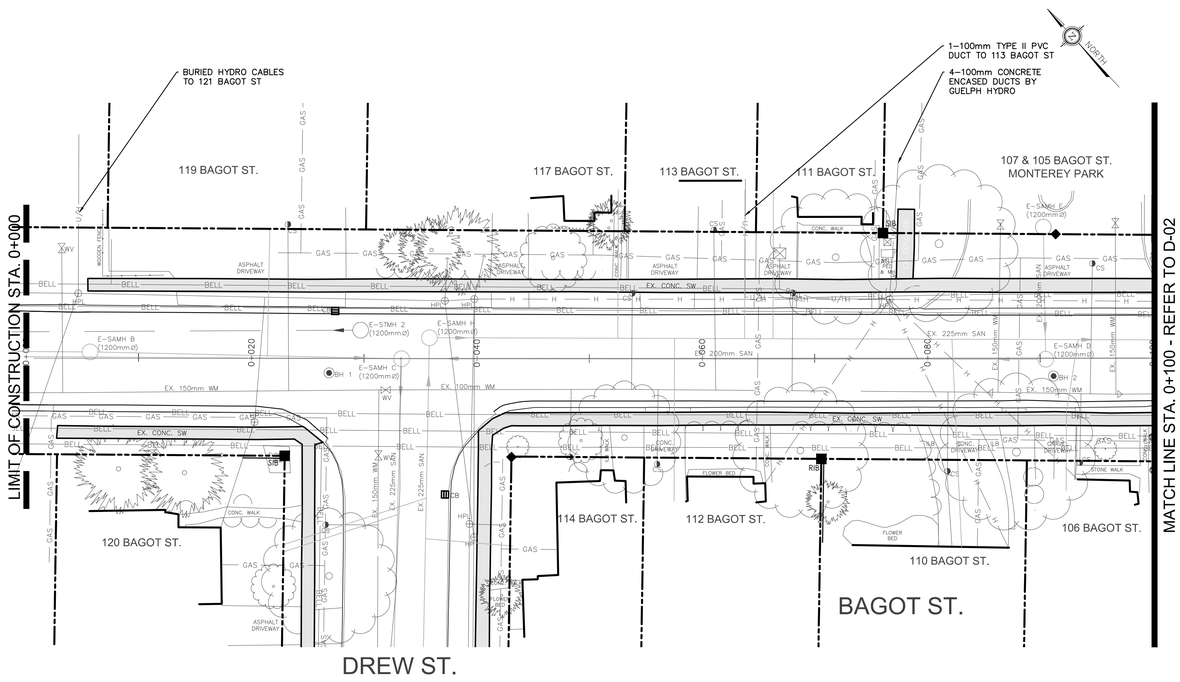

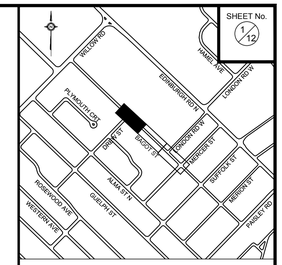

KEY PLAN Scale : NOT TO SCALE

THE POSITION OF POLES, LINES, CONDUITS, WATERMAINS, SEWERS AND OTHER UNDERGROUND UTILITIES AND STRUCTURES IS NOT NECESSARILY SHOWN ON THE CONTRACT DRAWINGS, AND WHERE SHOWN, THE ACCURACY OF THE POSITION OF SUCH UTILITIES AND STRUCTURES IS NOT GUARANTEED. BEFORE STARTING WORK, THE CONTRACTOR SHALL INFORM HIMSELF OF THE EXACT LOCATION OF ALL SUCH UTILITIES AND STRUCTURES, AND SHALL ASSUME ALL LIABILITY FOR DAMAGE TO THEM.

No.	DATE	DESCRIPTION	BY:	CH'KD.
03	2018-05-04	ISSUDE FOR 100% DESIGN REVIEW	SD	KV
02	2018-04-20	ISSUED FOR 90% DESIGN REVIEW	SD	KV
01	2017-12-18	ISSUED FOR UTILITY REVIEW	SD	KV

ISSUES/REVISIONS

CITY OF Guelph

ENGINEERING SERVICES

BAGOT ST.
RECONSTRUCTION
DREW ST. TO MERCER ST.
CITY OF GUELPH

EXISTING CONDITIONS
STA. 0+000 TO STA. 0+100

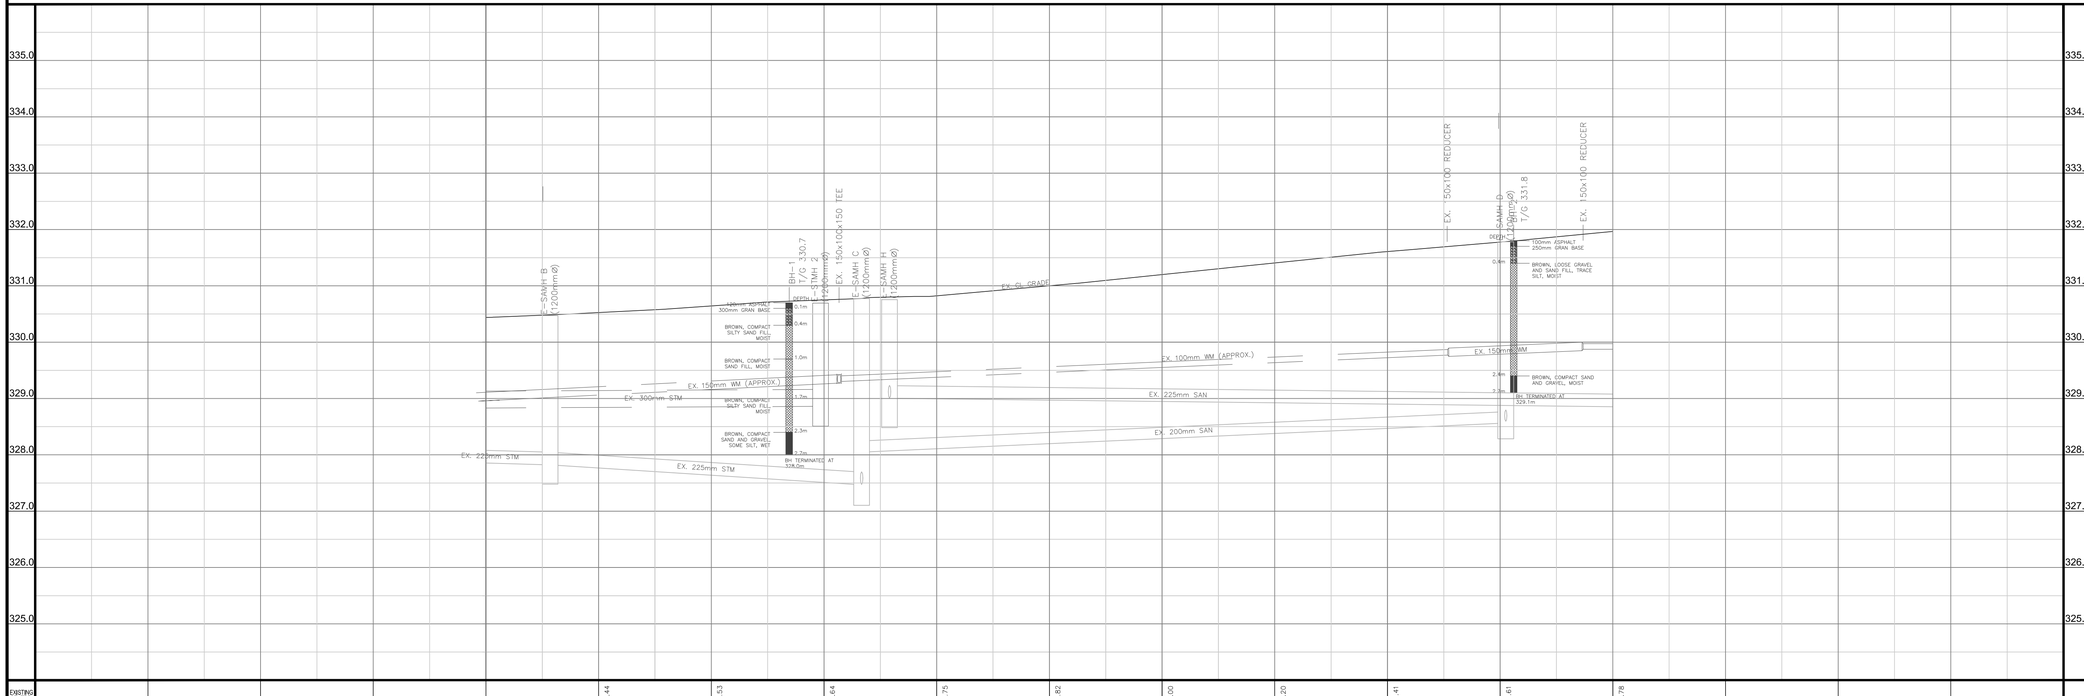

EXISTING CENTRE-LINE						330.44		330.53		330.64	330.75	330.82	331.00	331.20	331.41	331.61	331.78				
STORM SEWER						EX. 300mmØ STM SEWER				NW328.86											
SANIT. SEWER																	SE329.00 SW329.00	EX. 225mmØ SAN SEWER			
SANIT. SEWER						SE327.82 NW327.82	EX. 225mmØ SAN SEWER			NW327.47 SE328.05 SW327.47	EX. 200mmØ SAN SEWER								NW328.60 NE328.60		
CHAINAGE						0+000		0+010		0+020	0+030	0+040	0+050	0+060	0+070	0+080	0+090	0+100			

EXISTING CENTRELINE	SCALES: HOR: 1:250 VER: 1:5
STORM SEWER	DATE DRAWN: MAY 2018
SANITARY SEWER	DRAWN BY: SD / CHECKED BY: KV
SANITARY SEWER	CONSULTANT DRAWING No.
CHAINAGE	CITY CONTRACT No. 18-008
	CITY REFERENCE No. D-01 / REV. 0

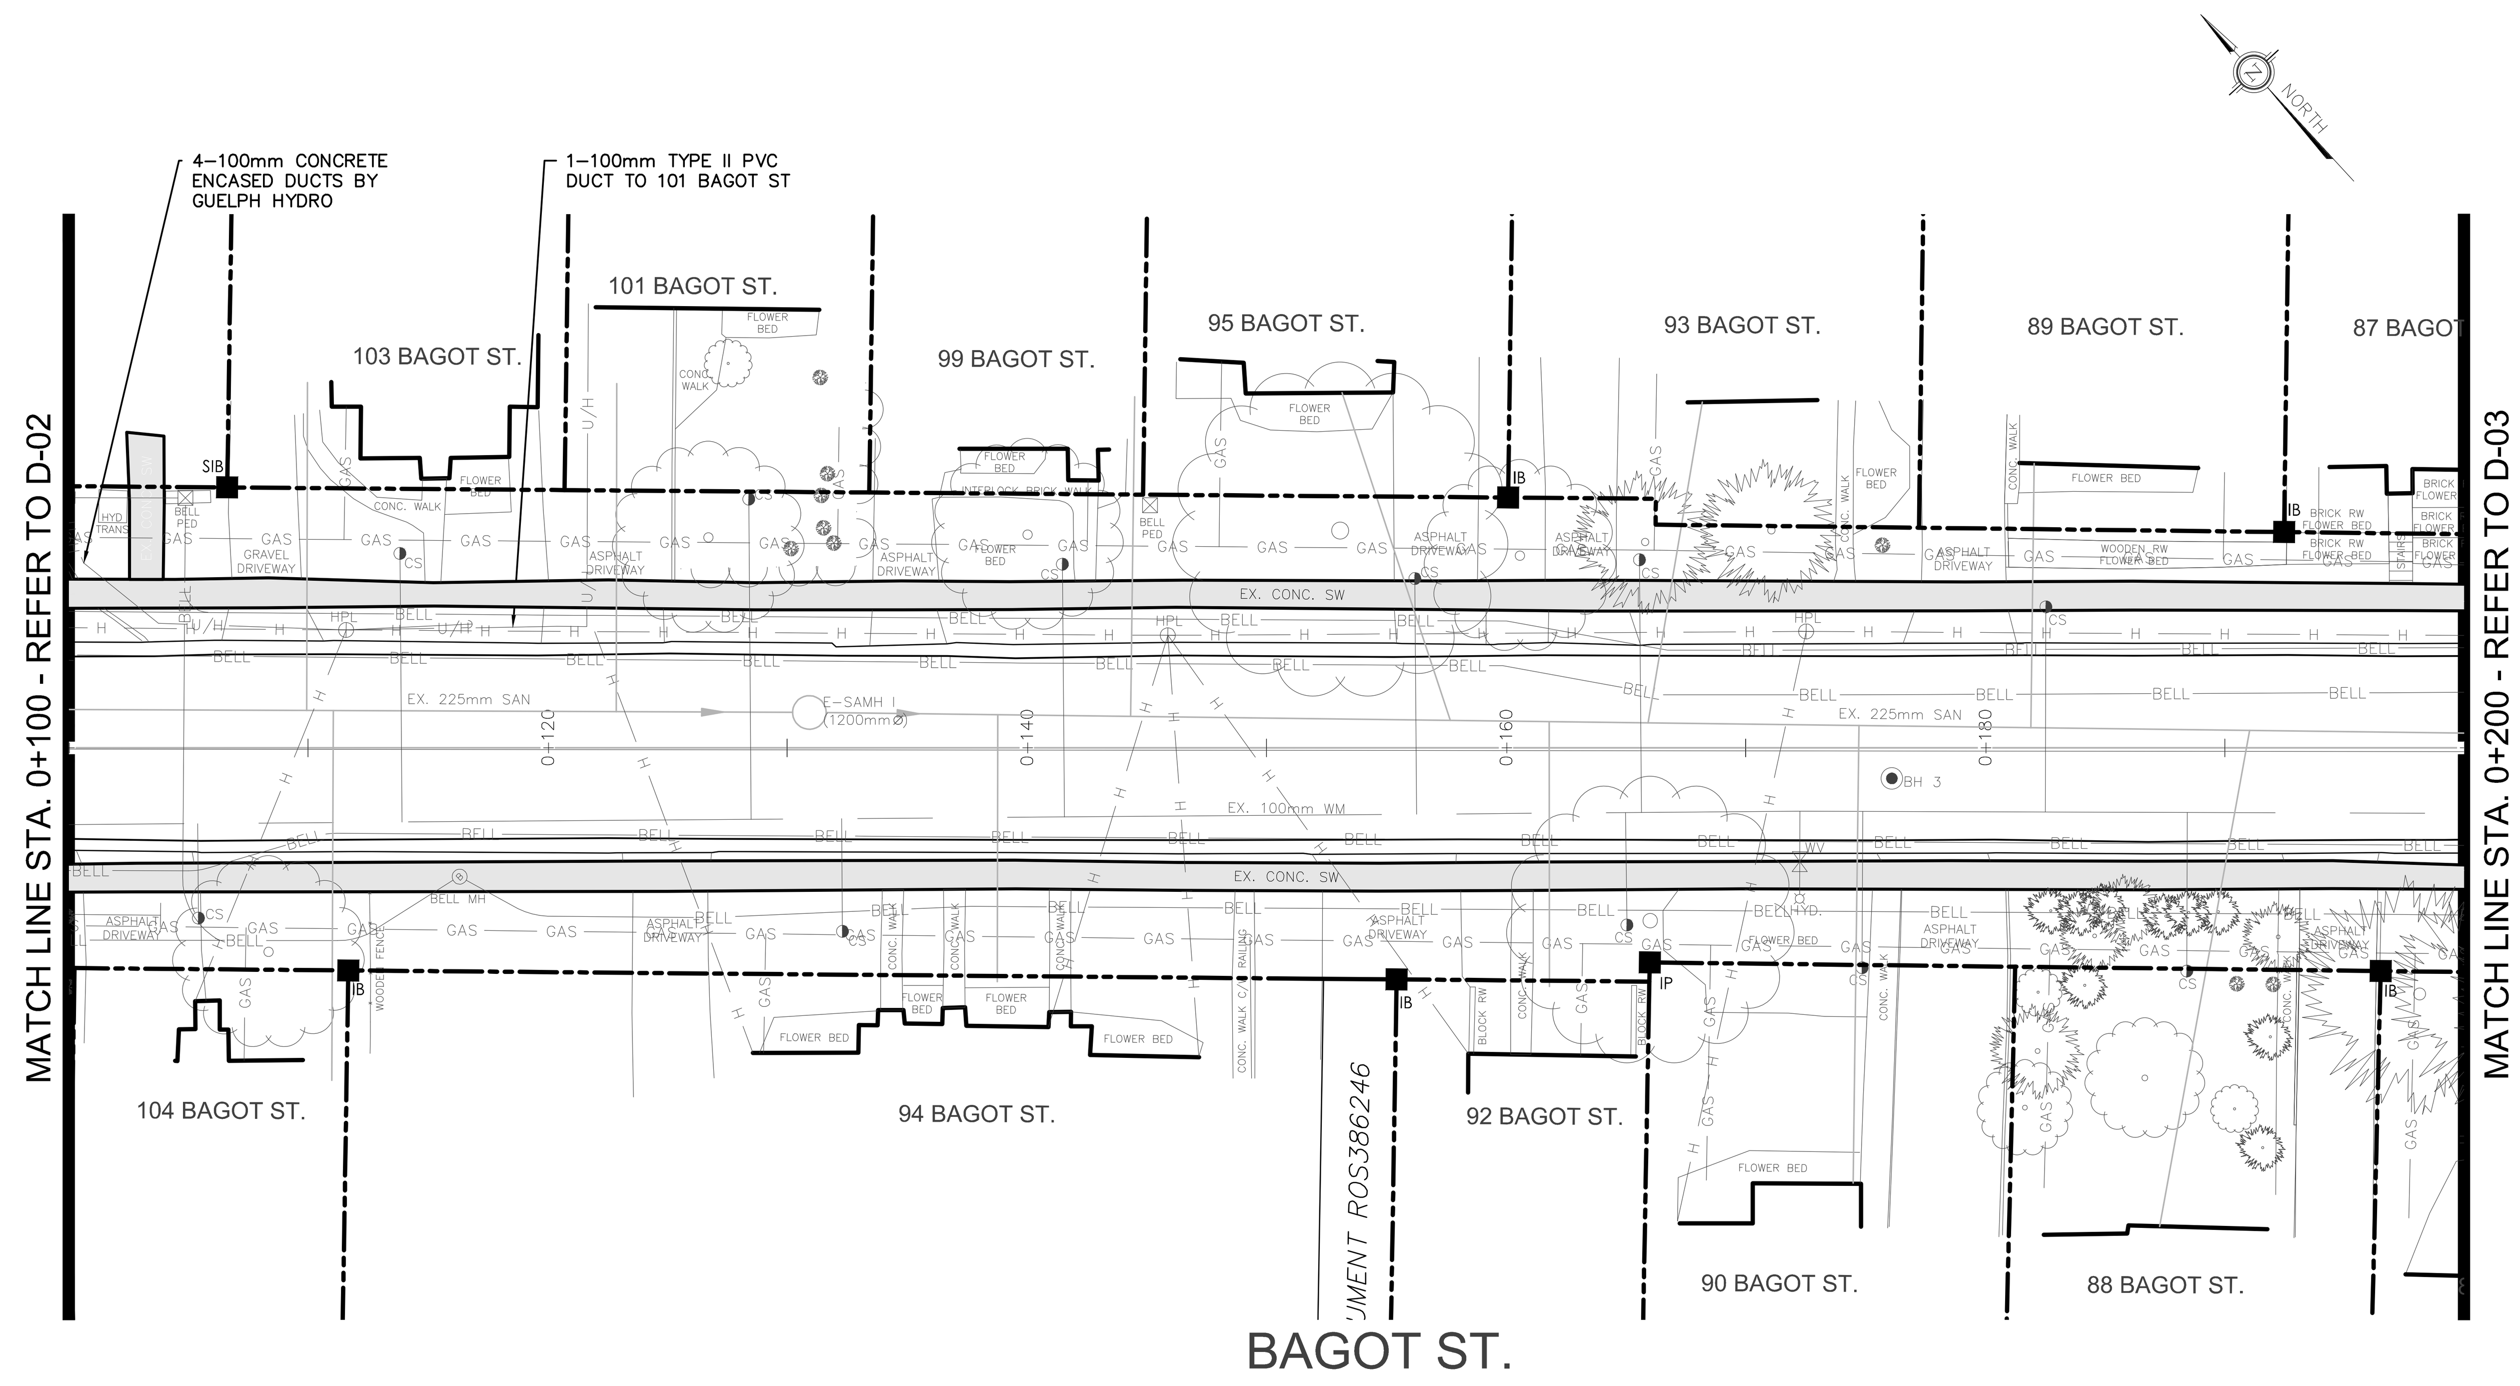

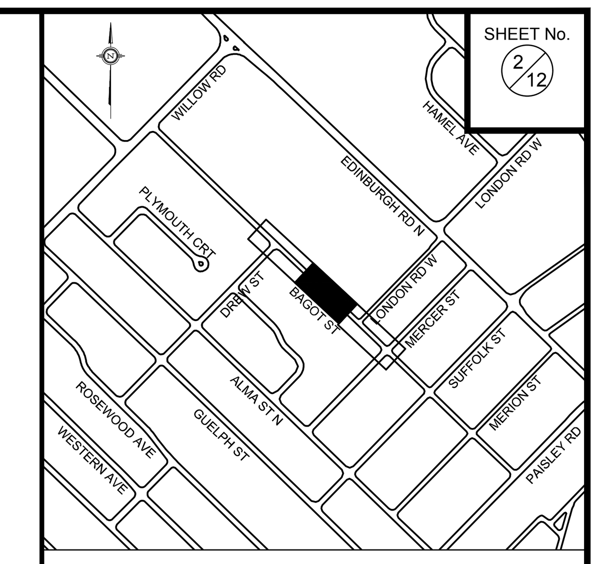

KEY PLAN Scale : NOT TO SCALE

SHEET No. 2/12

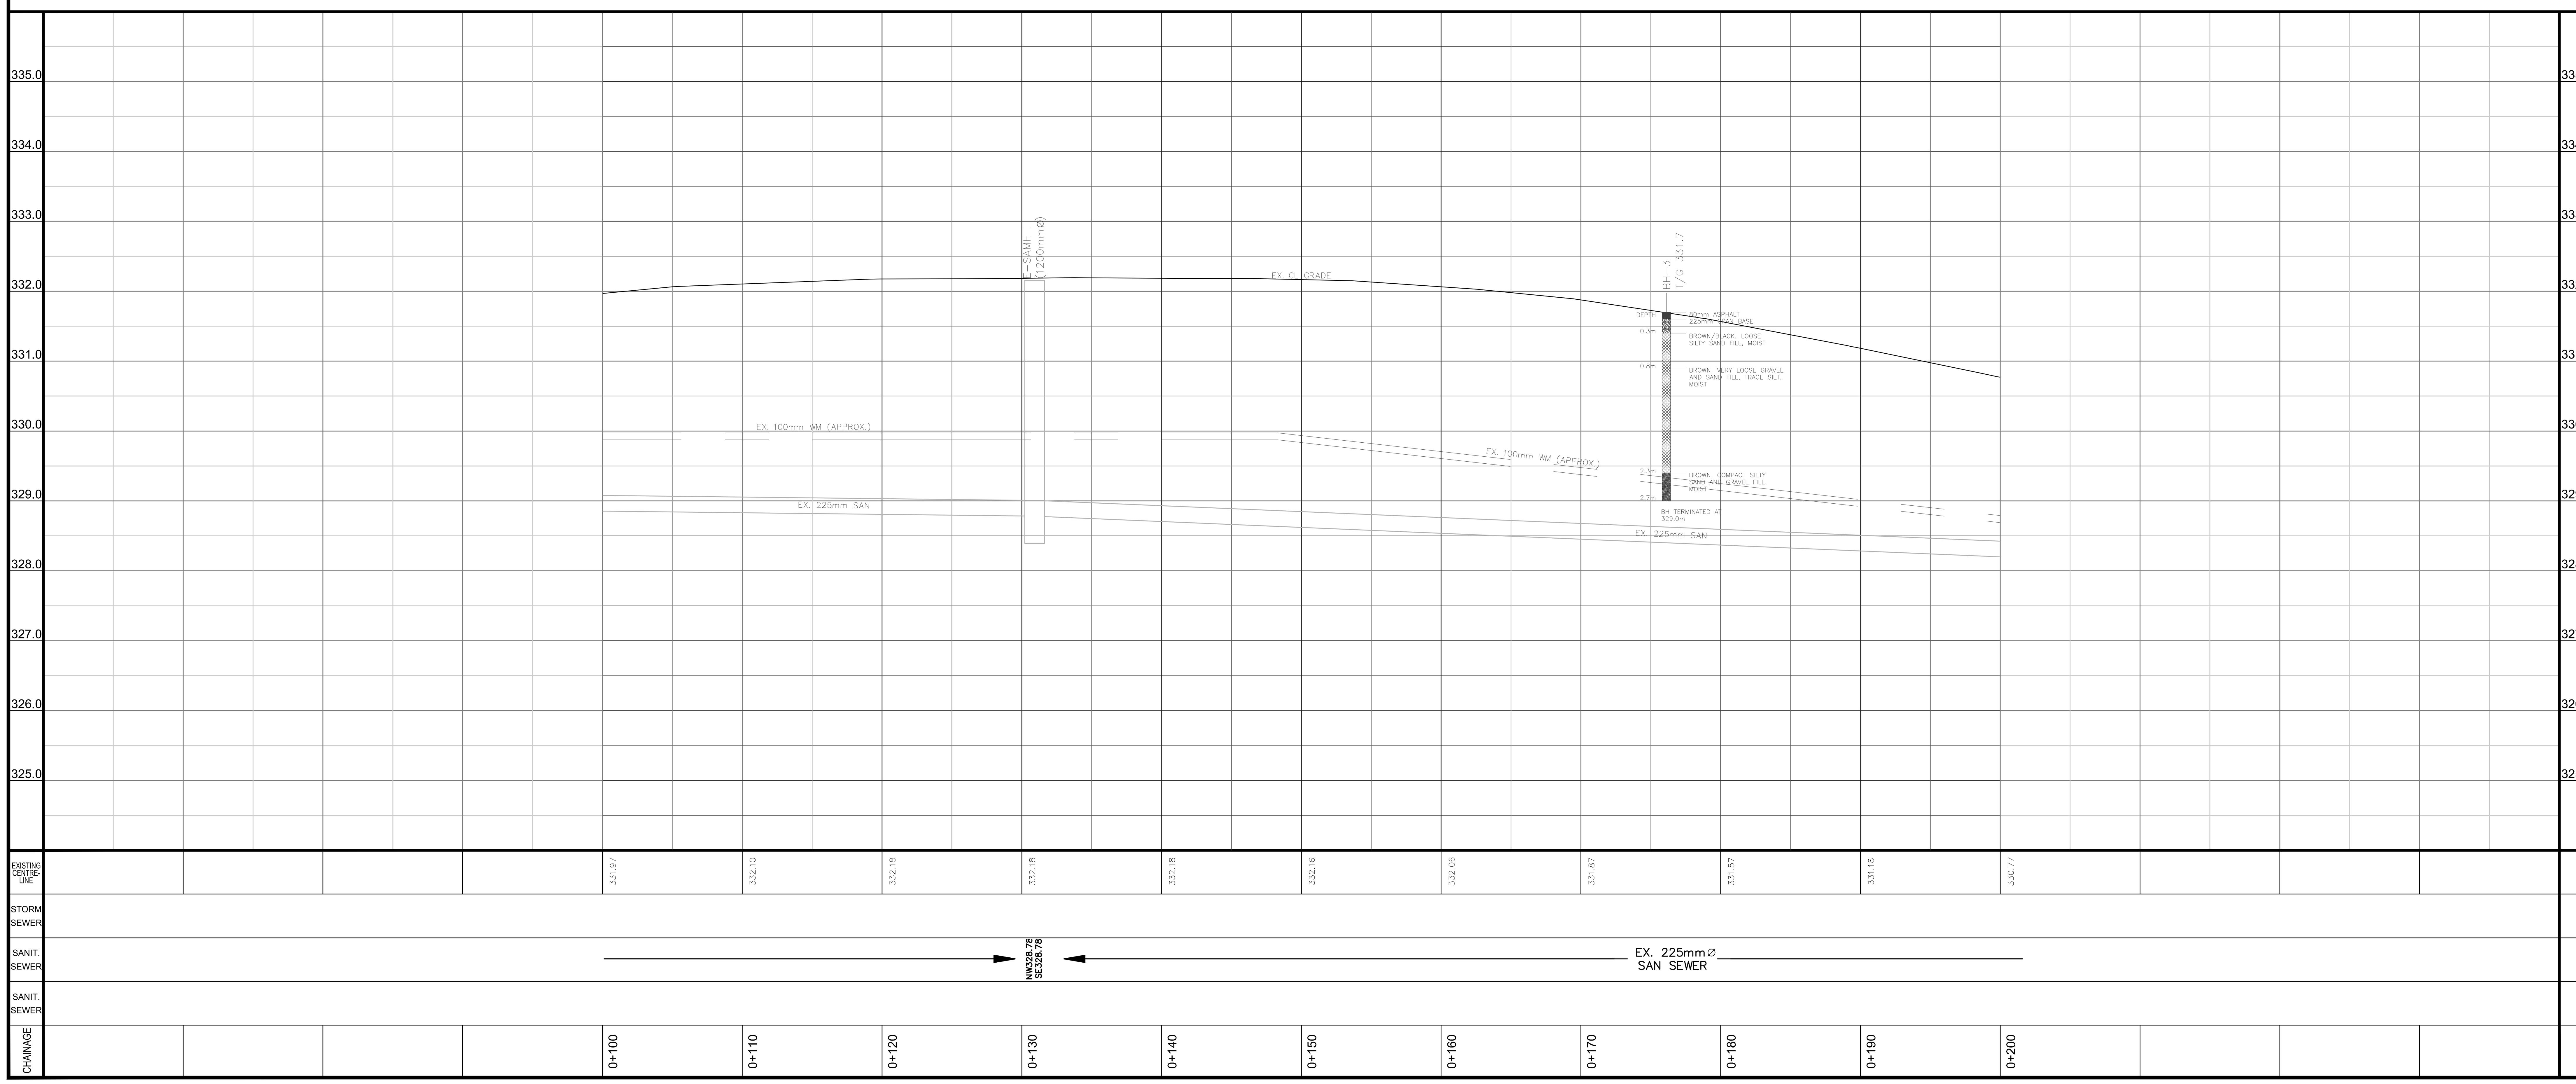

THE POSITION OF POLES, LINES, CONDUITS, WATERMAINS, SEWERS AND OTHER UNDERGROUND UTILITIES AND STRUCTURES IS NOT NECESSARILY SHOWN ON THE CONTRACT DRAWINGS, AND WHERE SHOWN, THE ACCURACY OF THE POSITION OF SUCH UTILITIES AND STRUCTURES IS NOT GUARANTEED. BEFORE STARTING WORK, THE CONTRACTOR SHALL INFORM HIMSELF OF THE EXACT LOCATION OF ALL SUCH UTILITIES AND STRUCTURES, AND SHALL ASSUME ALL LIABILITY FOR DAMAGE TO THEM.

No.	DATE	DESCRIPTION	BY:	CH'KD.
03	2018-05-04	ISSUED FOR 100% DESIGN REVIEW	SD	KV
02	2018-04-20	ISSUED FOR 90% DESIGN REVIEW	SD	KV
01	2017-12-18	ISSUED FOR UTILITY REVIEW	SD	KV

ISSUES/REVISIONS

CITY OF Guelph

ENGINEERING SERVICES

BAGOT ST.
RECONSTRUCTION
DREW ST. TO MERCER ST.
CITY OF GUELPH

EXISTING CONDITIONS
STA. 0+100 TO STA. 0+200

SCALES: HOR: 1:250 VER: 1:5
DATE DRAWN: MAY 2018
DRAWN BY: SD
CHECKED BY: KV
CONSULTANT DRAWING No.
CITY CONTRACT No. 18-008
CITY REFERENCE No. D-02
REV. 0

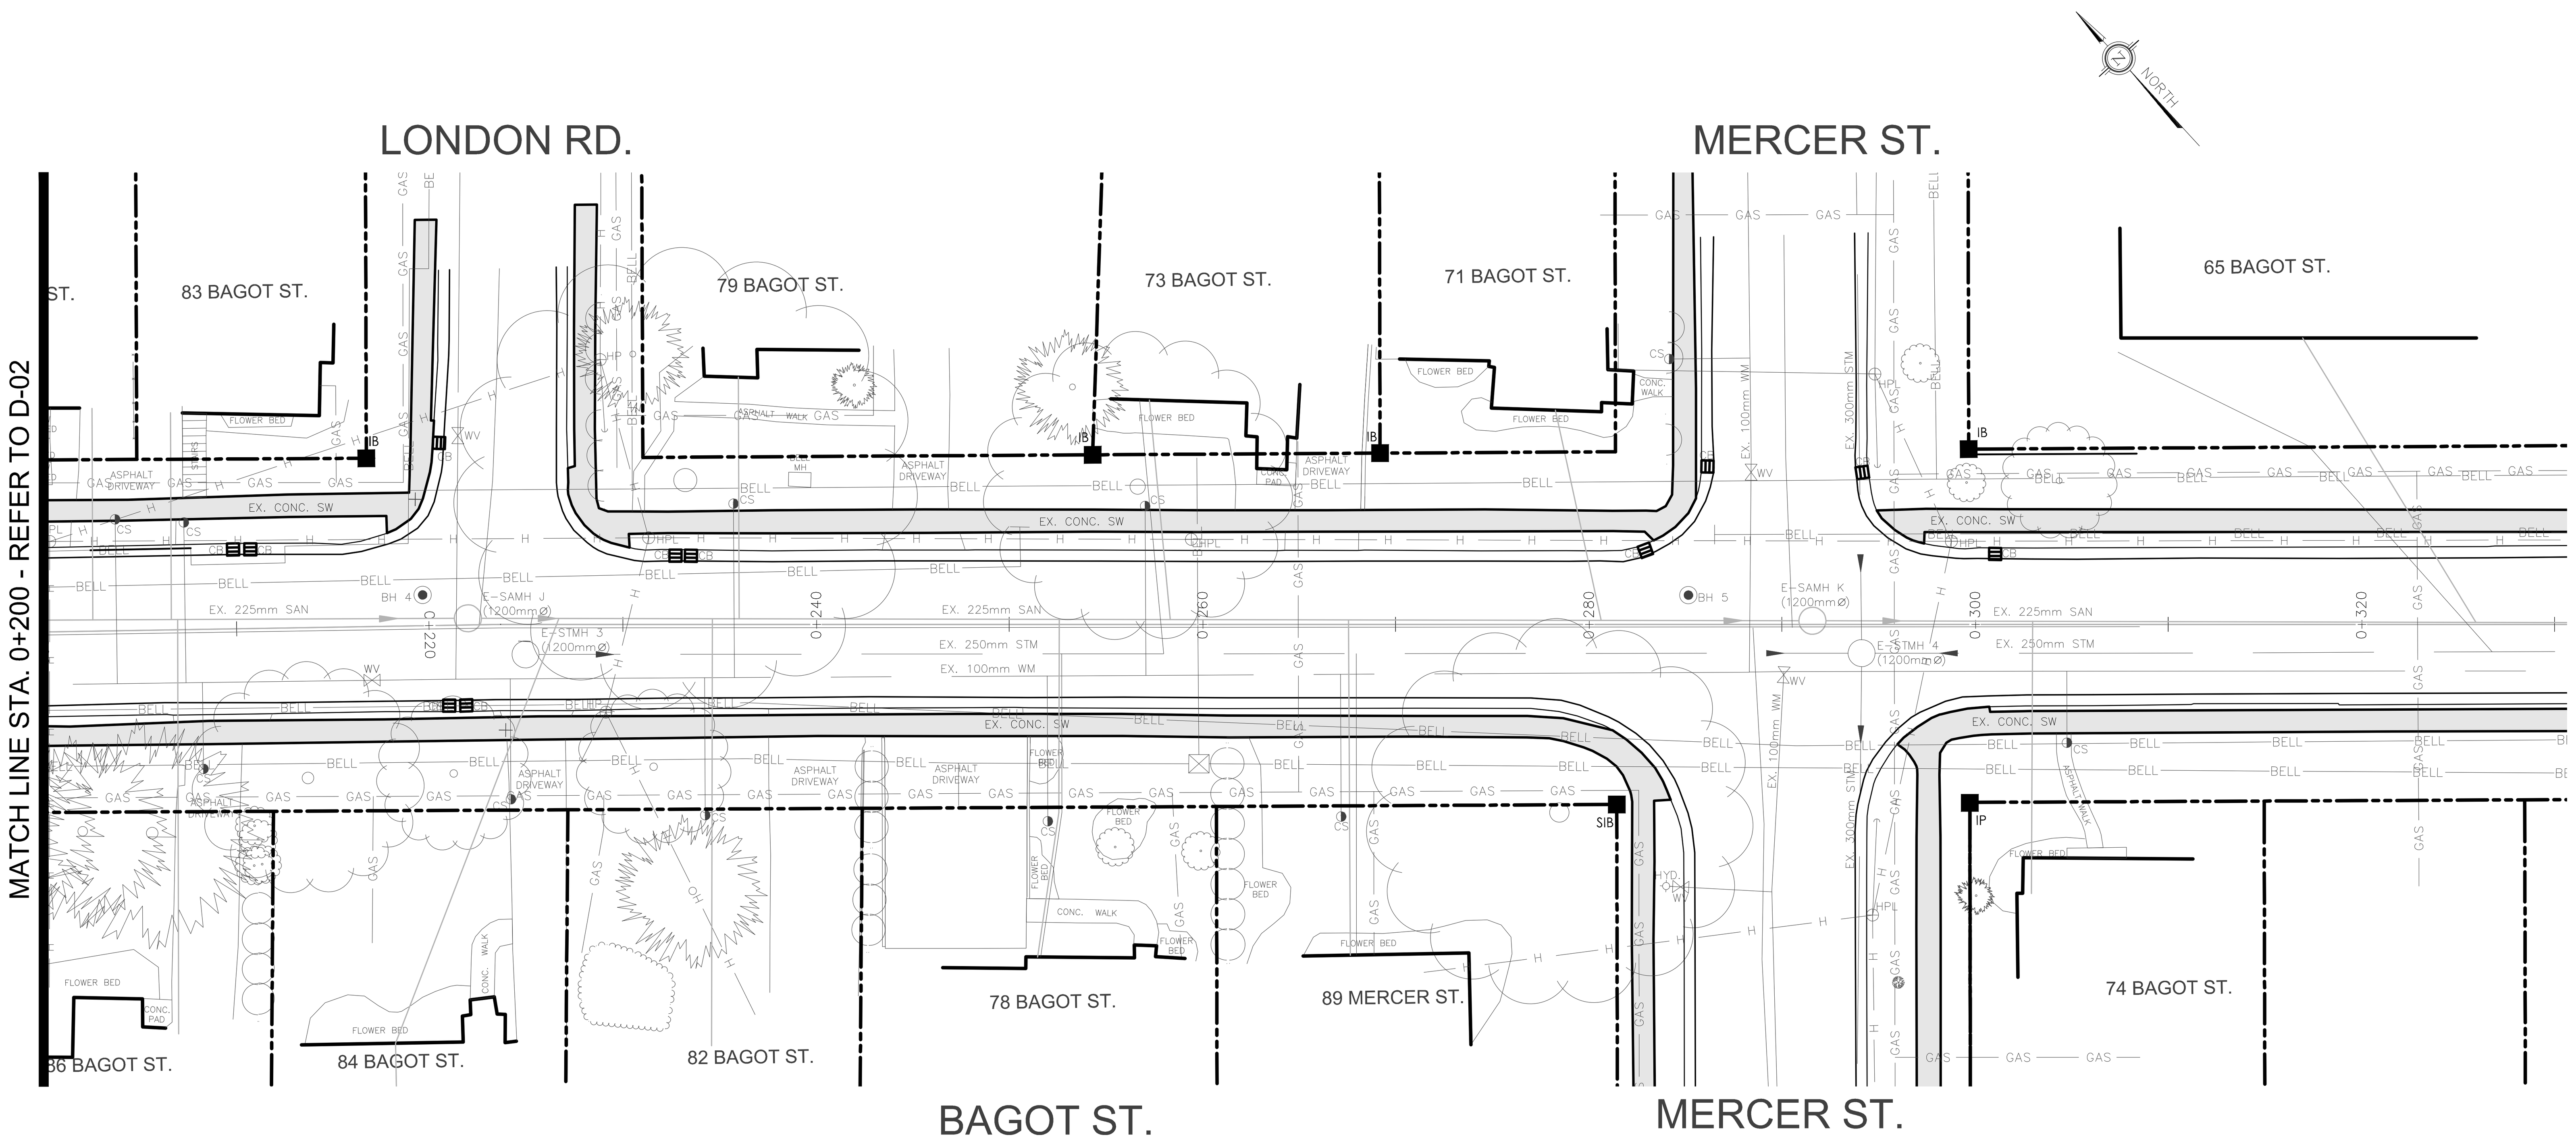

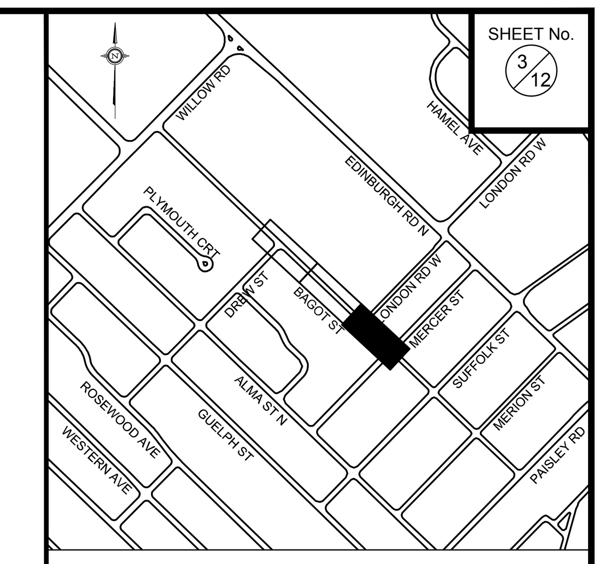

KEY PLAN Scale : NOT TO SCALE

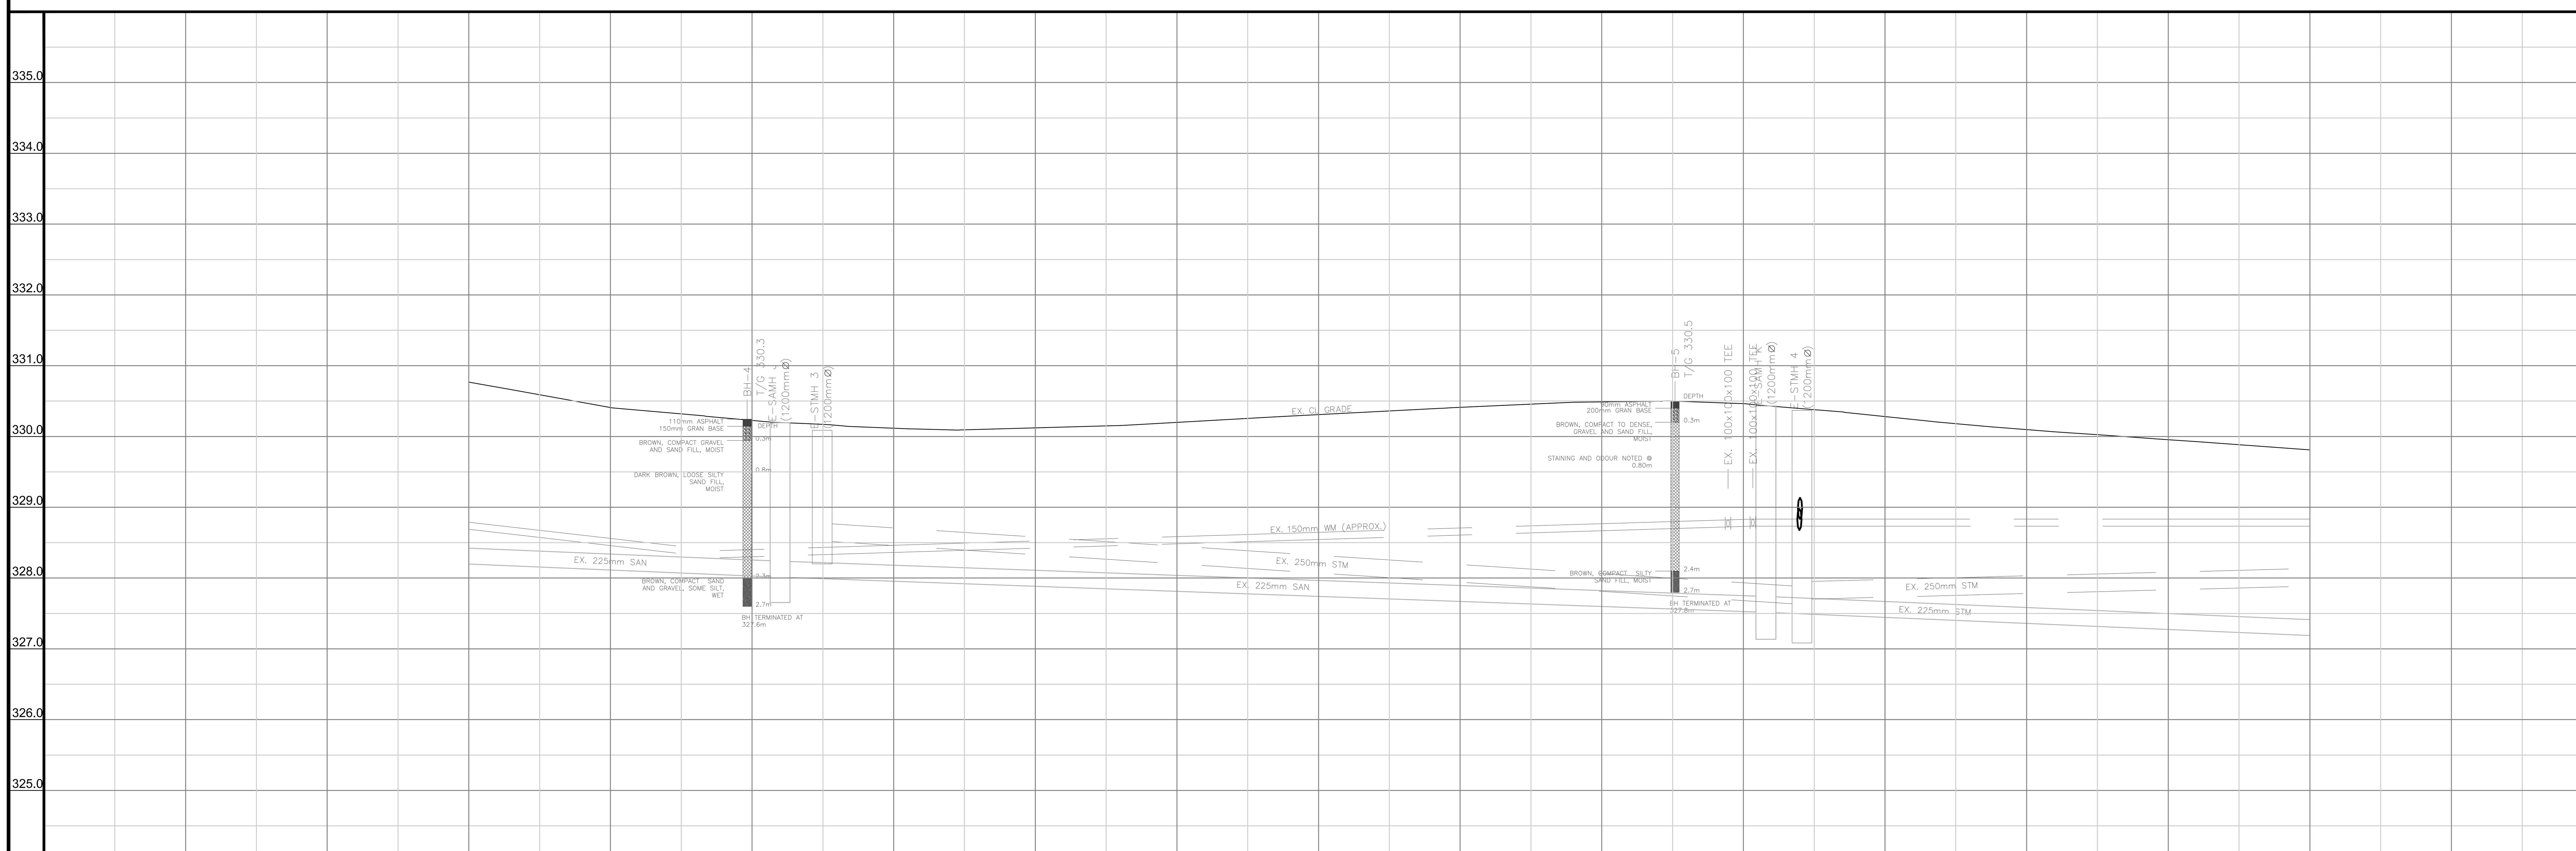

EXISTING CENTRE-LINE				330.77	330.41	330.23	330.12	330.12	330.20	330.31	330.41	330.49	330.46	330.28	EXISTING CENTRELINE
STORM SEWER	SE328.53 ← EX. 250mmØ STM SEWER → NE327.73 NW327.63 SW327.48 SE327.70 ← EX. 250mmØ STM SEWER →														STORM SEWER
SANIT. SEWER	→ NW328.01 SE328.01 ← EX. 225mmØ SAN SEWER → NW327.52 SE327.52 ← EX. 225mmØ SAN SEWER →														SANITARY SEWER
SANIT. SEWER															SANITARY SEWER
CHAINAGE				0+200	0+210	0+220	0+230	0+240	0+250	0+260	0+270	0+280	0+290	0+300	0+310	0+320	CHAINAGE

THE POSITION OF POLES, LINES, CONDUITS, WATERMAINS, SEWERS AND OTHER UNDERGROUND UTILITIES AND STRUCTURES IS NOT NECESSARILY SHOWN ON THE CONTRACT DRAWINGS, AND WHERE SHOWN, THE ACCURACY OF THE POSITION OF SUCH UTILITIES AND STRUCTURES IS NOT GUARANTEED. BEFORE STARTING WORK, THE CONTRACTOR SHALL INFORM HIMSELF OF THE EXACT LOCATION OF ALL SUCH UTILITIES AND STRUCTURES, AND SHALL ASSUME ALL LIABILITY FOR DAMAGE TO THEM.

No.	DATE	DESCRIPTION	BY:	CH'KD.
03	2018-05-04	ISSUED FOR 100% DESIGN REVIEW	SD	KV
02	2018-04-20	ISSUED FOR 90% DESIGN REVIEW	SD	KV
01	2017-12-18	ISSUED FOR UTILITY REVIEW	SD	KV

ISSUES/REVISIONS

CITY OF Guelph

ENGINEERING SERVICES

BAGOT ST. RECONSTRUCTION DREW ST. TO MERCER ST. CITY OF GUELPH

EXISTING CONDITIONS STA. 0+200 TO STA. 0+320

SCALES: HOR: 1:250 VER: 1:5

DATE DRAWN: MAY 2018

DRAWN BY: SD CHECKED BY: KV

CONSULTANT DRAWING No.

CITY CONTRACT No. 18-008

CITY REFERENCE No. D-03 REV. 0

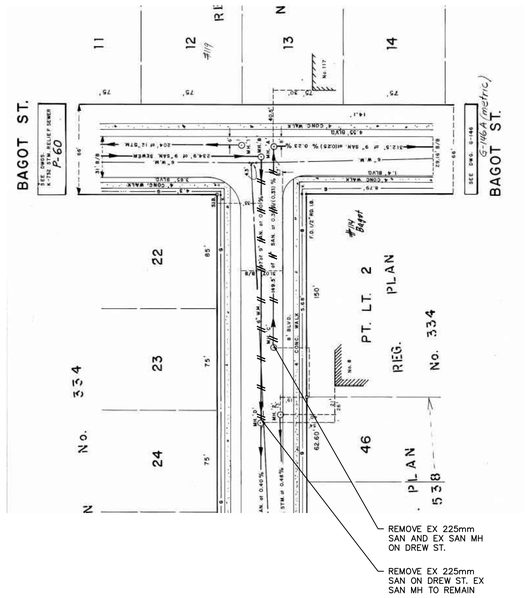

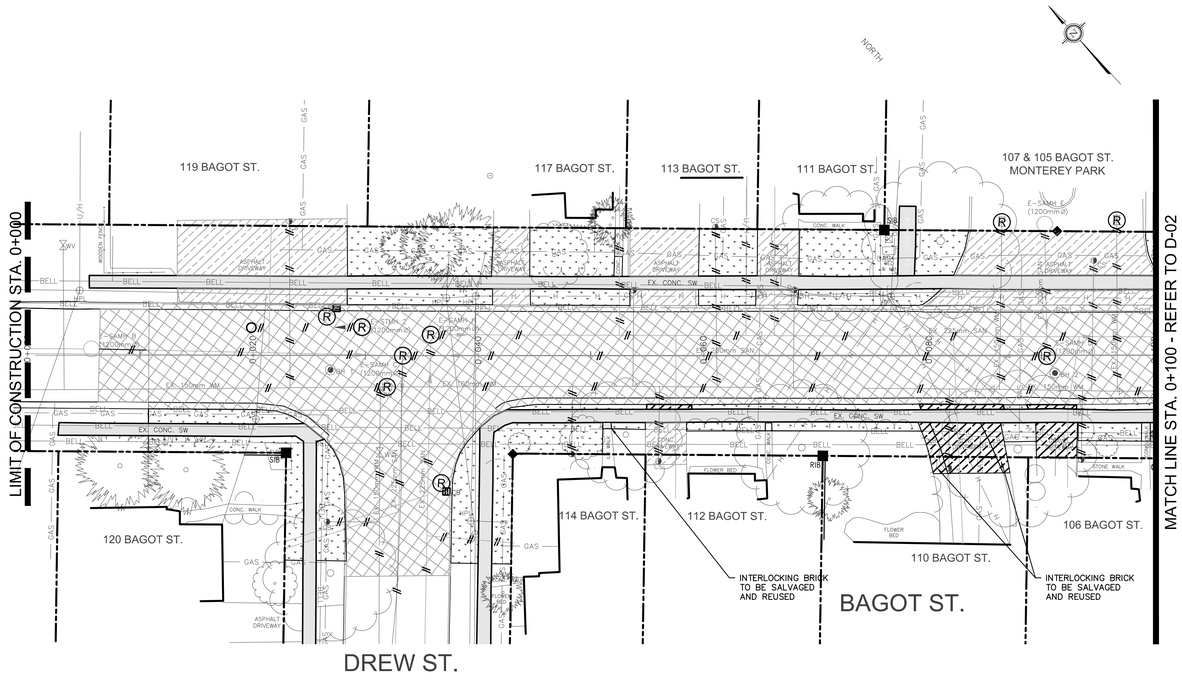

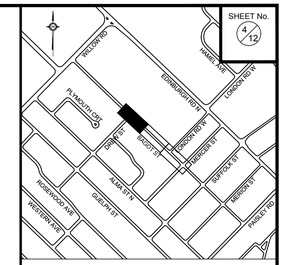

LEGEND

- REMOVE ASPHALT, GRAVEL SHOULDER & CURB
- REMOVE TOP SOIL
- REMOVE SANITARY/STORM SEWERS & WATERMAIN
- REMOVE DRIVEWAYS
- REMOVE SIDEWALKS, PRIVATE WALKWAYS
- REMOVE SANITARY/STORM SEWERS & WATERMAIN
- (R) REMOVE STRUCTURES (DISPOSE OFF SITE)
- (A) ADJUST STRUCTURES BY CONTRACTOR
- REMOVE TREE

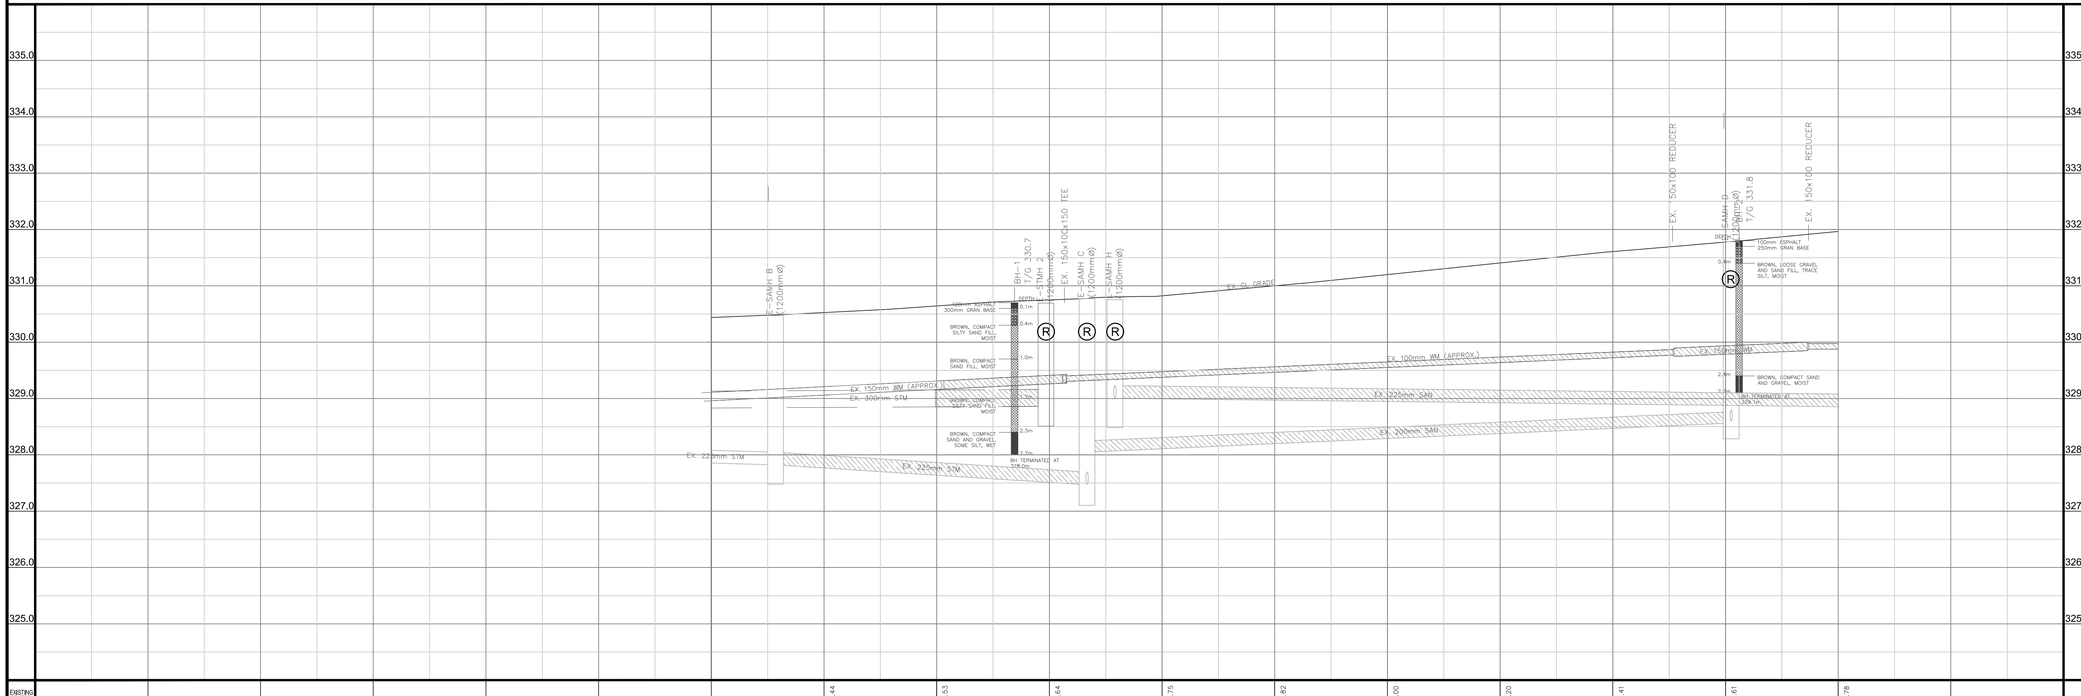

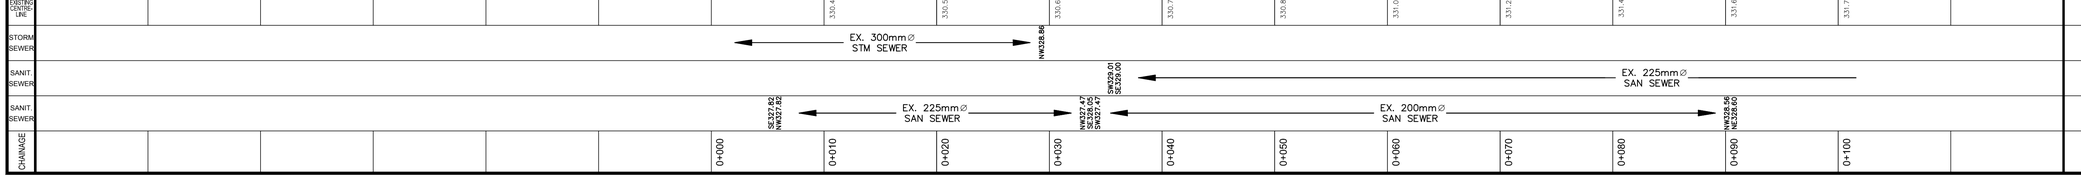

THE POSITION OF POLES, LINES, CONDUITS, WATERMAINS, SEWERS AND OTHER UNDERGROUND UTILITIES AND STRUCTURES IS NOT NECESSARILY SHOWN ON THE CONTRACT DRAWINGS, AND WHERE SHOWN, THE ACCURACY OF THE POSITION OF SUCH UTILITIES AND STRUCTURES IS NOT GUARANTEED. BEFORE STARTING WORK, THE CONTRACTOR SHALL INFORM HIMSELF OF THE EXACT LOCATION OF ALL SUCH UTILITIES AND STRUCTURES, AND SHALL ASSUME ALL LIABILITY FOR DAMAGE TO THEM.

No.	DATE	DESCRIPTION	BY:	CH'KD.
03	2018-05-04	ISSUE FOR 100% DESIGN REVIEW	SD	KV
02	2018-04-20	ISSUED FOR 90% DESIGN REVIEW	SD	KV
01	2017-12-18	ISSUED FOR UTILITY REVIEW	SD	KV

ISSUES/REVISIONS

CITY OF Guelph

ENGINEERING SERVICES

BAGOT ST.
RECONSTRUCTION
DREW ST. TO MERCER ST.
CITY OF GUELPH

REMOVALS
STA. 0+000 TO STA. 0+100

EXISTING CENTRELINE
STORM SEWER
SANITARY SEWER
SANITARY SEWER
CHAINAGE

SCALES: HOR: 1:250 VER: 1:5
DATE DRAWN: MAY 2018
DRAWN BY: SD
CHECKED BY: KV
CONSULTANT DRAWING No.
CITY CONTRACT No. 18-008
CITY REFERENCE No. D-04
REV. 0

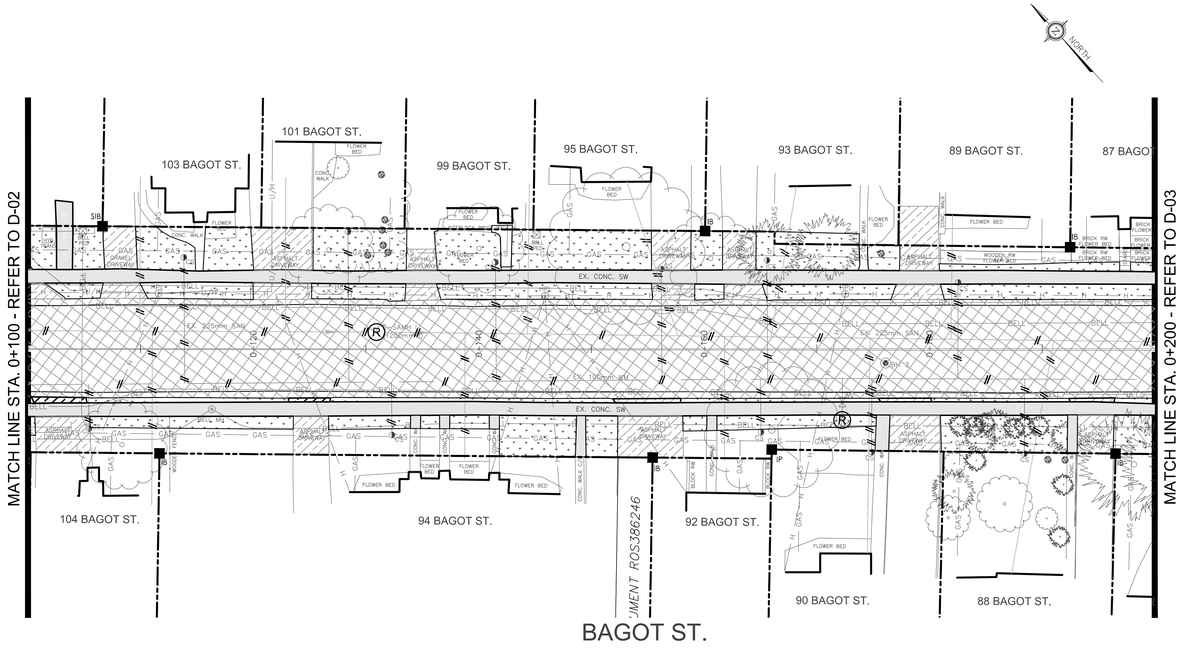

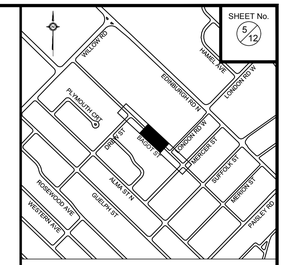

KEY PLAN Scale : NOT TO SCALE

LEGEND

- REMOVE ASPHALT, GRAVEL SHOULDER & CURB
- REMOVE TOP SOIL
- REMOVE SANITARY/STORM SEWERS & WATERMAIN
- REMOVE DRIVEWAYS
- REMOVE SIDEWALKS, PRIVATE WALKWAYS
- REMOVE SANITARY/STORM SEWERS & WATERMAIN
- (R) REMOVE STRUCTURES (DISPOSE OFF SITE)
- (A) ADJUST STRUCTURES BY CONTRACTOR
- REMOVE TREE

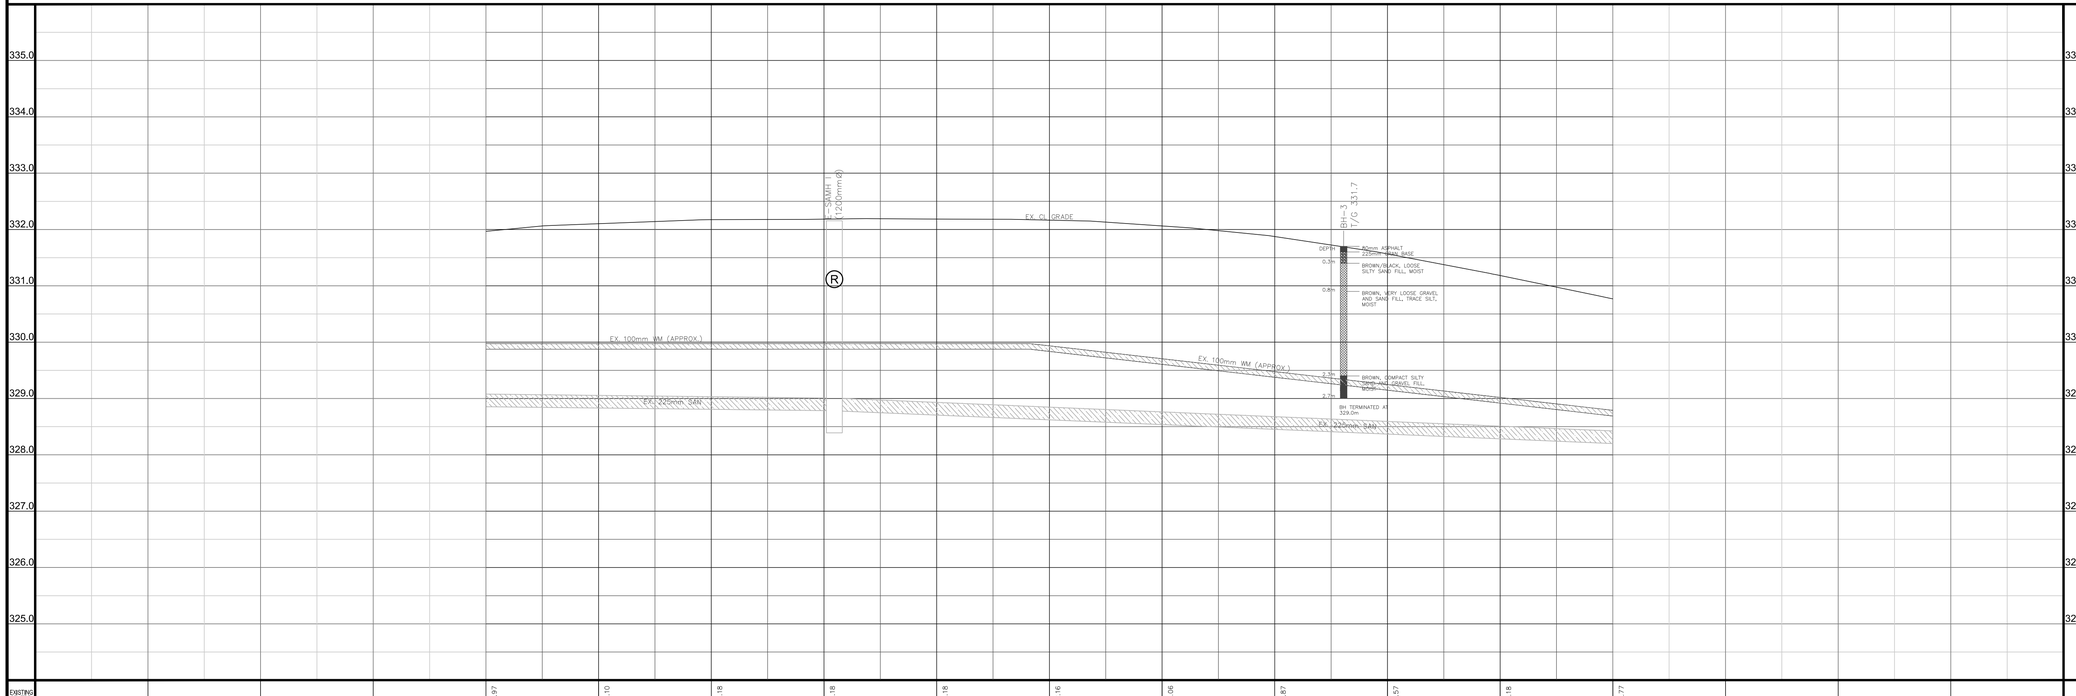

THE POSITION OF POLES, LINES, CONDUITS, WATERMAINS, SEWERS AND OTHER UNDERGROUND UTILITIES AND STRUCTURES IS NOT NECESSARILY SHOWN ON THE CONTRACT DRAWINGS, AND WHERE SHOWN, THE ACCURACY OF THE POSITION OF SUCH UTILITIES AND STRUCTURES IS NOT GUARANTEED. BEFORE STARTING WORK, THE CONTRACTOR SHALL INFORM HIMSELF OF THE EXACT LOCATION OF ALL SUCH UTILITIES AND STRUCTURES, AND SHALL ASSUME ALL LIABILITY FOR DAMAGE TO THEM.

No.	DATE	DESCRIPTION	BY:	CH'KD.
03	2018-05-04	ISSUED FOR 100% DESIGN REVIEW	SD	KV
02	2018-04-20	ISSUED FOR 90% DESIGN REVIEW	SD	KV
01	2017-12-18	ISSUED FOR UTILITY REVIEW	SD	KV

ISSUES/REVISIONS

CITY OF Guelph

ENGINEERING SERVICES

BAGOT ST. RECONSTRUCTION DREW ST. TO MERCER ST. CITY OF GUELPH

REMOVALS STA. 0+100 TO STA. 0+200

EXISTING CENTRELINE

STORM SEWER

SANITARY SEWER

SANITARY SEWER

CHAINAGE

SCALES: HOR: 1:250 VER: 1:5

DATE DRAWN: MAY 2018

DRAWN BY: SD | CHECKED BY: KV

CONSULTANT DRAWING No.

CITY CONTRACT No. 18-008

CITY REFERENCE No. D-05 | REV. 0

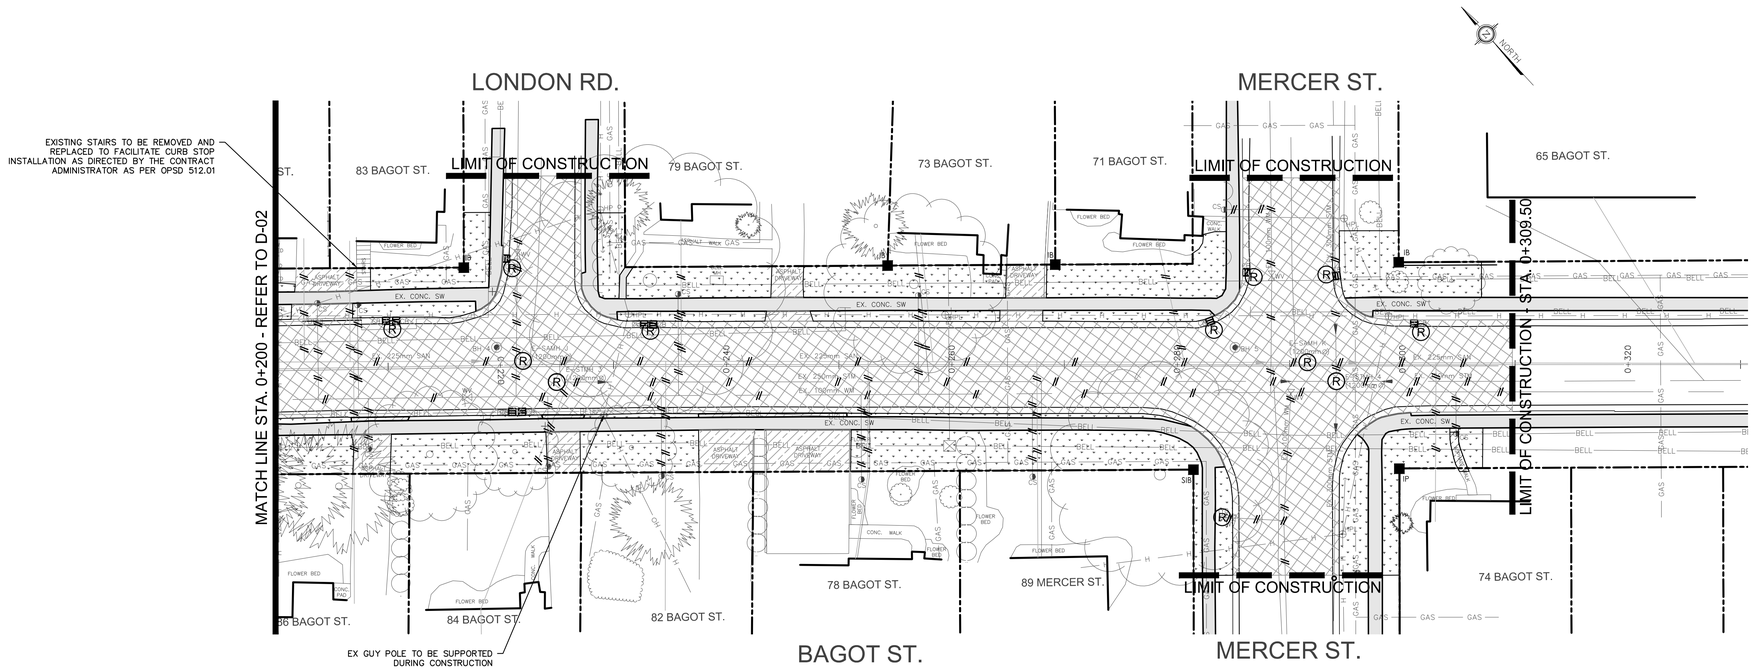

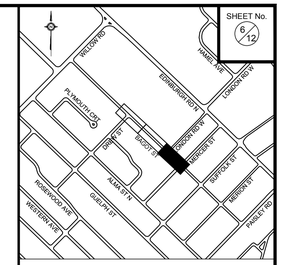

LEGEND

- REMOVE ASPHALT, GRAVEL SHOULDER & CURB
- REMOVE TOP SOIL
- REMOVE SANITARY/STORM SEWERS & WATERMAIN
- REMOVE DRIVEWAYS
- REMOVE SIDEWALKS, PRIVATE WALKWAYS
- REMOVE SANITARY/STORM SEWERS & WATERMAIN
- (R) REMOVE STRUCTURES (DISPOSE OFF SITE)
- (A) ADJUST STRUCTURES BY CONTRACTOR
- REMOVE TREE

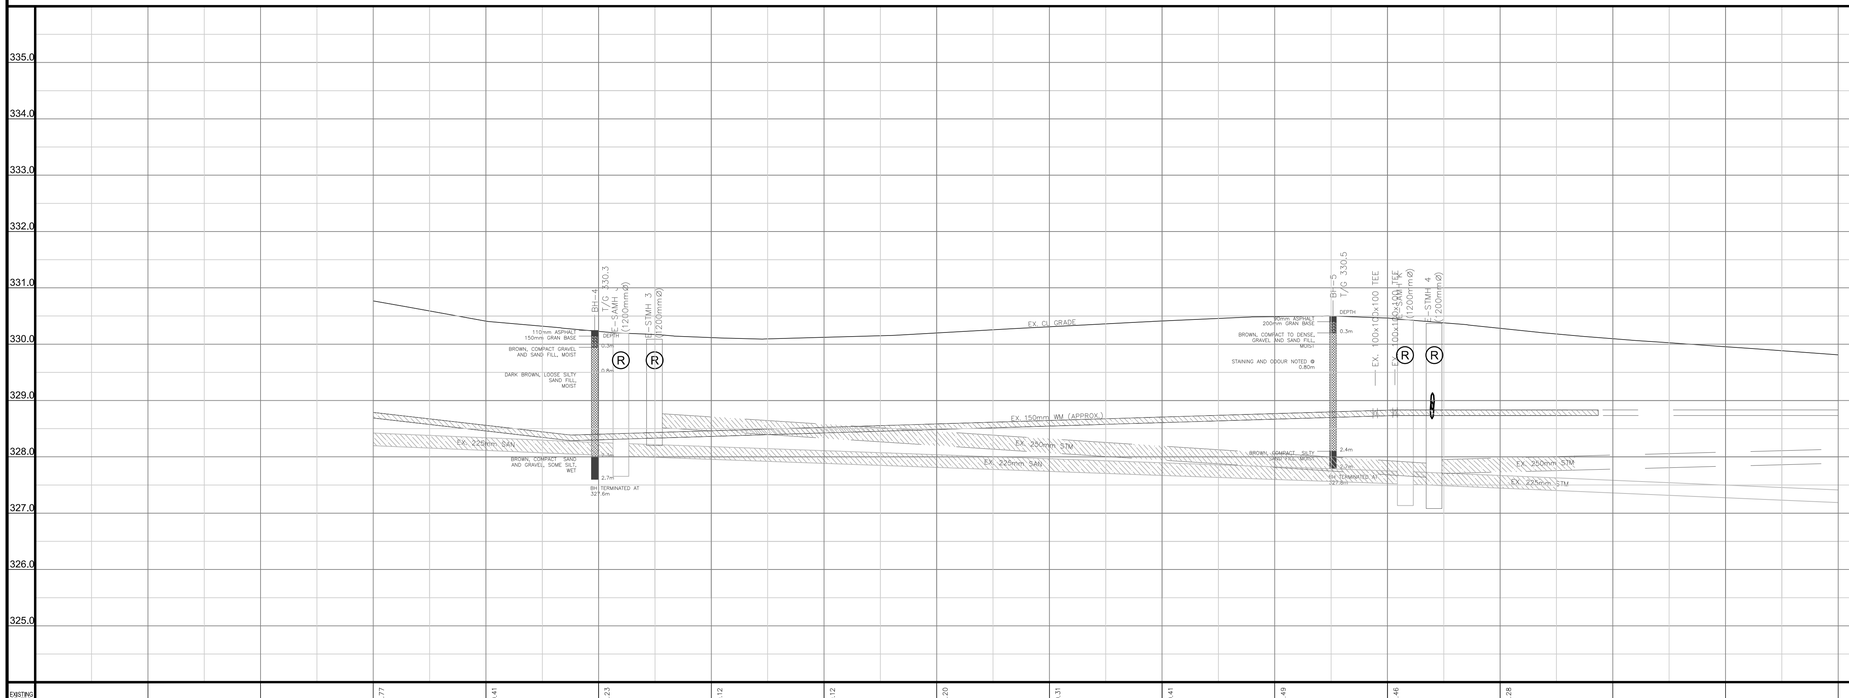

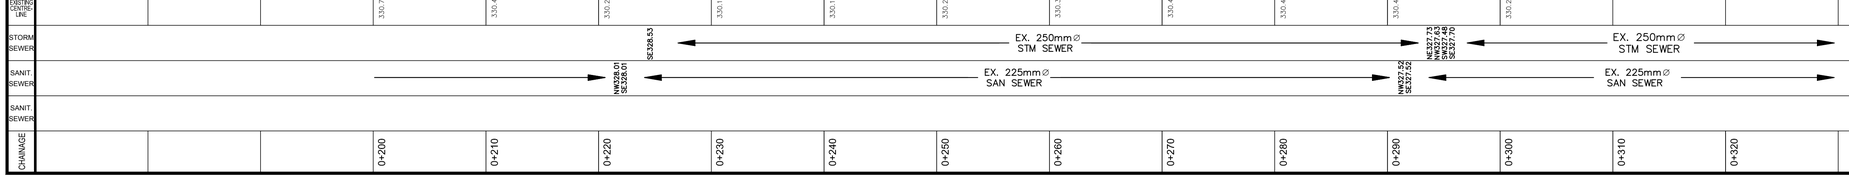

THE POSITION OF POLES, LINES, CONDUITS, WATERMAINS, SEWERS AND OTHER UNDERGROUND UTILITIES AND STRUCTURES IS NOT NECESSARILY SHOWN ON THE CONTRACT DRAWINGS, AND WHERE SHOWN, THE ACCURACY OF THE POSITION OF SUCH UTILITIES AND STRUCTURES IS NOT GUARANTEED. BEFORE STARTING WORK, THE CONTRACTOR SHALL INFORM HIMSELF OF THE EXACT LOCATION OF ALL SUCH UTILITIES AND STRUCTURES, AND SHALL ASSUME ALL LIABILITY FOR DAMAGE TO THEM.

No.	DATE	DESCRIPTION	BY:	CH'KD.
03	2018-05-04	ISSUED FOR 100% DESIGN REVIEW	SD	KV
02	2018-04-20	ISSUED FOR 90% DESIGN REVIEW	SD	KV
01	2017-12-18	ISSUED FOR UTILITY REVIEW	SD	KV

ISSUES/REVISIONS

CITY OF Guelph

ENGINEERING SERVICES

BAGOT ST. RECONSTRUCTION DREW ST. TO MERCER ST. CITY OF GUELPH

REMOVALS STA. 0+200 TO STA. 0+320

EXISTING CENTRELINE
STORM SEWER
SANITARY SEWER
SANITARY SEWER
CHAINAGE

SCALES: HOR: 1:250 VER: 1:5
DATE DRAWN: MAY 2018
DRAWN BY: SD
CHECKED BY: KV
CONSULTANT DRAWING No.
CITY CONTRACT No. 18-008
CITY REFERENCE No. D-06
REV. 0

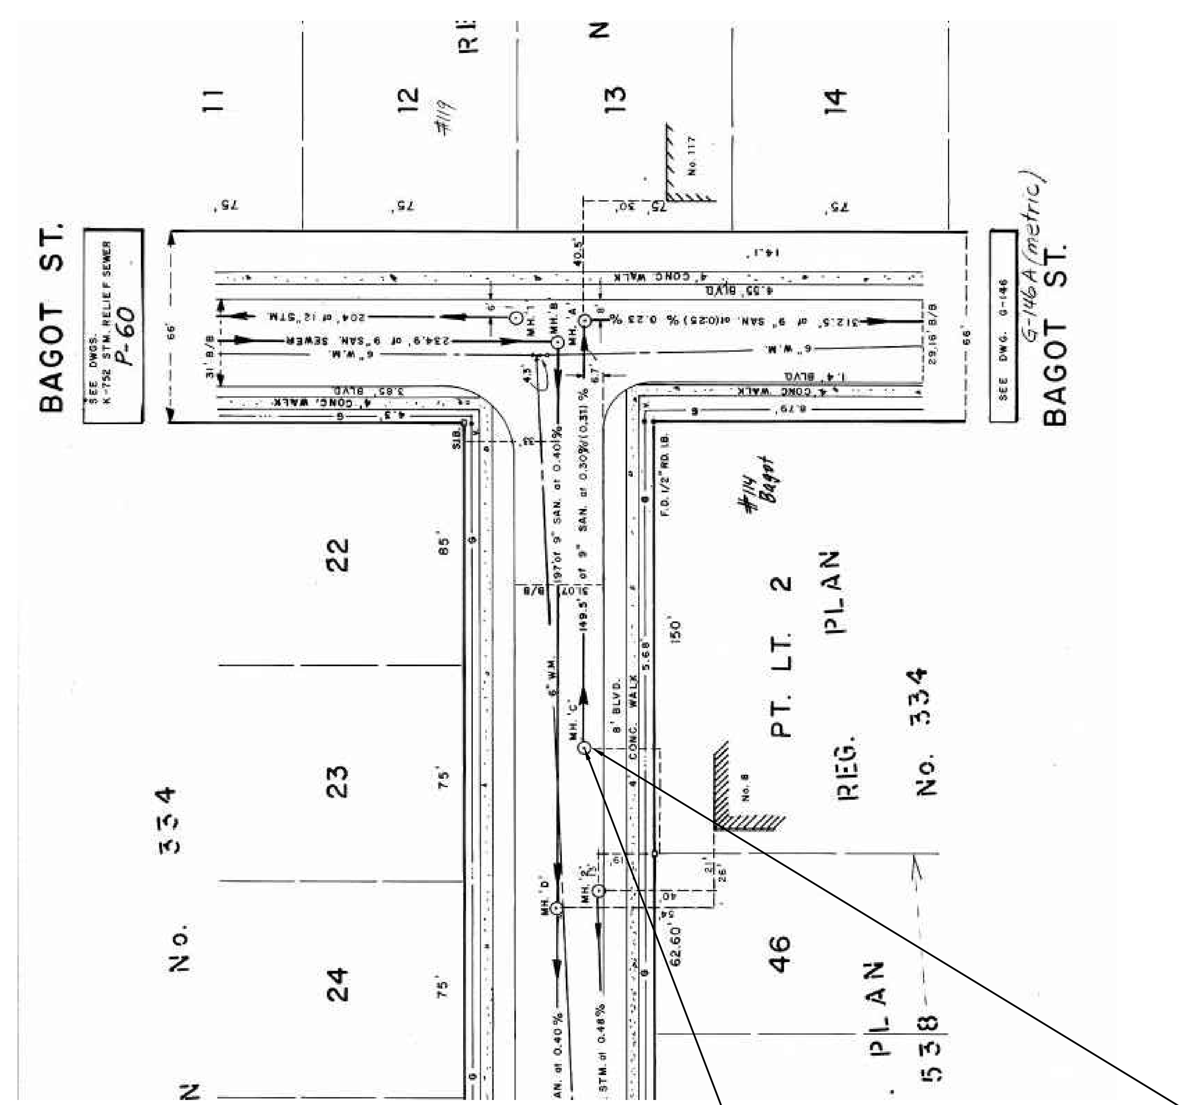

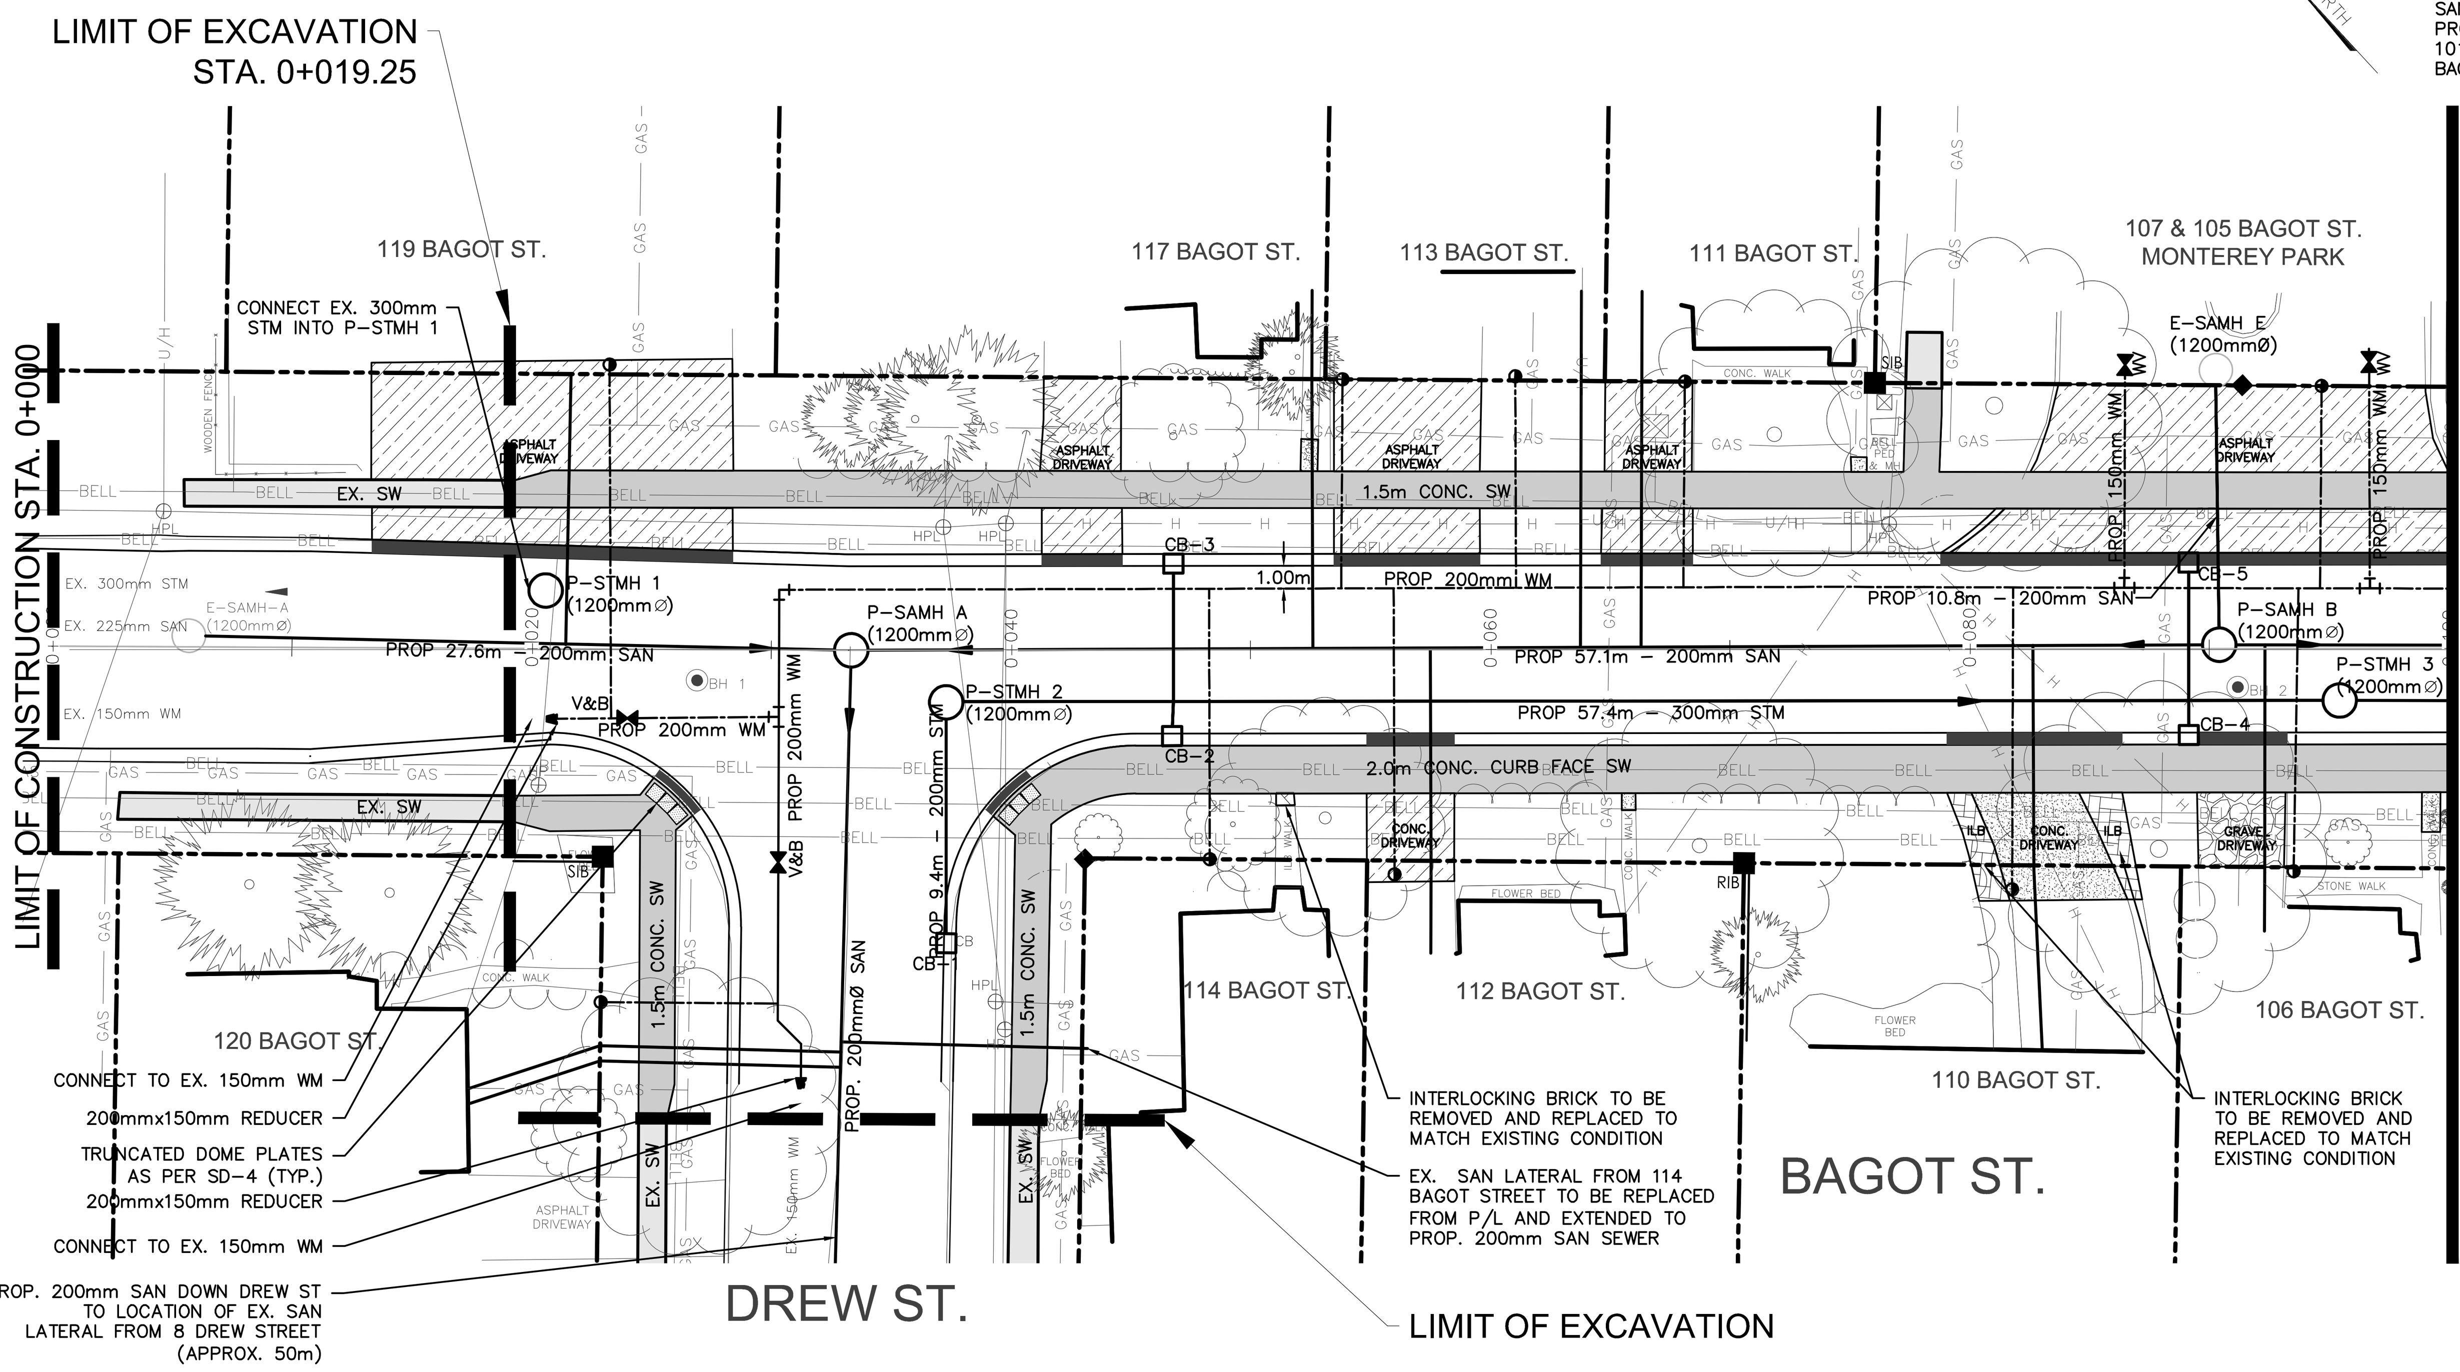

NOTES:

1. THE LOCATIONS OF SANITARY SERVICES SHOWN ARE APPROXIMATE FROM RECORD DRAWINGS.
2. NO RECORD DRAWINGS ARE AVAILABLE FOR THE SANITARY SERVICE CONNECTIONS FOR THE FOLLOWING PROPERTIES: 119 BAGOT, 113 BAGOT, 111 BAGOT, 101 BAGOT, 94 BAGOT, 92 BAGOT, 88 BAGOT, 87 BAGOT, 83 BAGOT

CATCH BASIN INFORMATION

STRUCTURE	EP ELEV.	GRATE ELEV.	LEAD INV.
CB–1	330.665m	330.635m	329.400m
CB–2	330.856m	330.826m	329.656m
CB–3	330.904m	330.874m	329.704m
CB–4	331.648m	331.618m	330.448m
CB–5	331.718m	331.688m	330.518m

SHEET No. 7/12

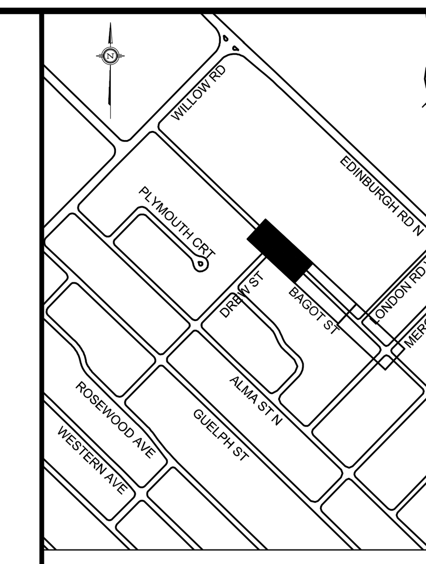

KEY PLAN Scale : NOT TO SCALE

LEGEND

- PROPOSED WATERMAIN
- PROPOSED SANITARY SEWER
- PROPOSED STORM SEWER
- PROPOSED SIDEWALK
- PROPOSED ASPHALT DRIVEWAY
- PROPOSED PAVING STONE DRIVEWAY
- PROPOSED GRAVEL DRIVEWAY
- PROPOSED CONCRETE DRIVEWAY OR WALKWAY
- PROPOSED INSULATION

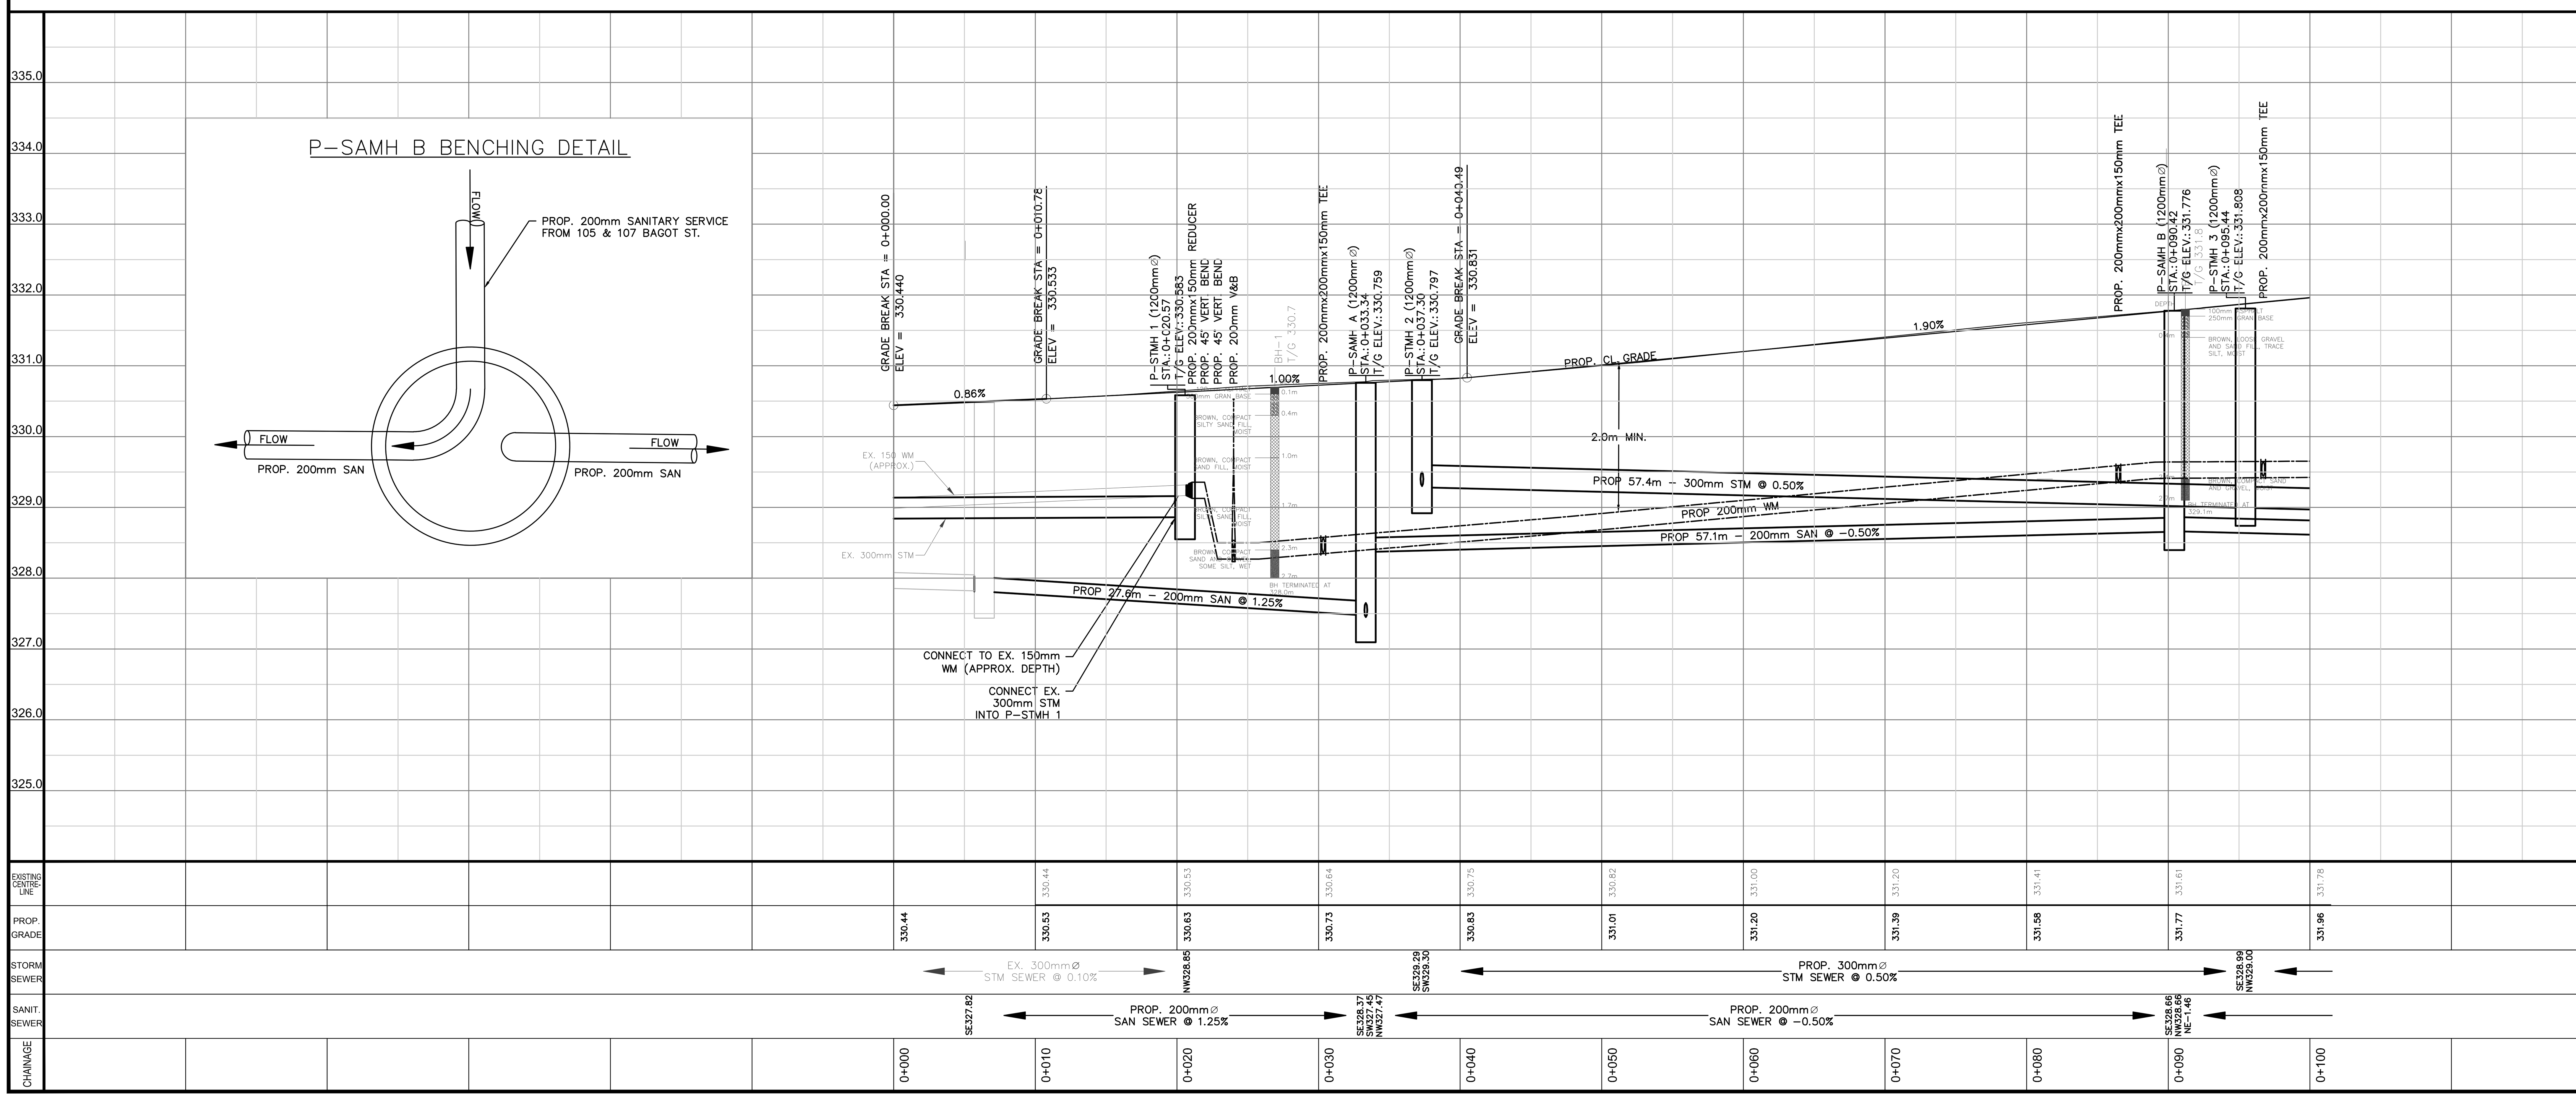

THE POSITION OF POLES, LINES, CONDUITS, WATERMAINS, SEWERS AND OTHER UNDERGROUND UTILITIES AND STRUCTURES IS NOT NECESSARILY SHOWN ON THE CONTRACT DRAWINGS, AND WHERE SHOWN, THE ACCURACY OF THE POSITION OF SUCH UTILITIES AND STRUCTURES IS NOT GUARANTEED. BEFORE STARTING WORK, THE CONTRACTOR SHALL INFORM HIMSELF OF THE EXACT LOCATION OF ALL SUCH UTILITIES AND STRUCTURES, AND SHALL ASSUME ALL LIABILITY FOR DAMAGE TO THEM.

No.	DATE	DESCRIPTION	BY:	CH'KD.
03	2018-05-04	ISSUED FOR 100% DESIGN REVIEW	SD	KV
02	2018-04-20	ISSUED FOR 90% DESIGN REVIEW	SD	KV
01	2017-12-18	ISSUED FOR UTILITY REVIEW	SD	KV

ISSUES/REVISIONS

CITY OF Guelph

ENGINEERING SERVICES

BAGOT ST. RECONSTRUCTION DREW ST. TO MERCER ST. CITY OF GUELPH

RECONSTRUCTION STA. 0+000 TO STA. 0+100

EXISTING CENTRELINE

PROPOSED GRADE

STORM SEWER

SANITARY SEWER

CHAINAGE

SCALES: HOR: 1:250 VER: 1:5

DATE DRAWN: MAY 2018

DRAWN BY: DREW ST. TO MERCER ST. CHECKED BY: KV

CONSULTANT DRAWING No.

CITY CONTRACT No. 18-008

CITY REFERENCE No. D-07

REV. 0

NOTES:

1. THE LOCATIONS OF SANITARY SERVICES SHOWN ARE APPROXIMATE FROM RECORD DRAWINGS.
2. NO RECORD DRAWINGS ARE AVAILABLE FOR THE SANITARY SERVICE CONNECTIONS FOR THE FOLLOWING PROPERTIES: 119 BAGOT, 113 BAGOT, 111 BAGOT, 101 BAGOT, 94 BAGOT, 92 BAGOT, 88 BAGOT, 87 BAGOT, 83 BAGOT

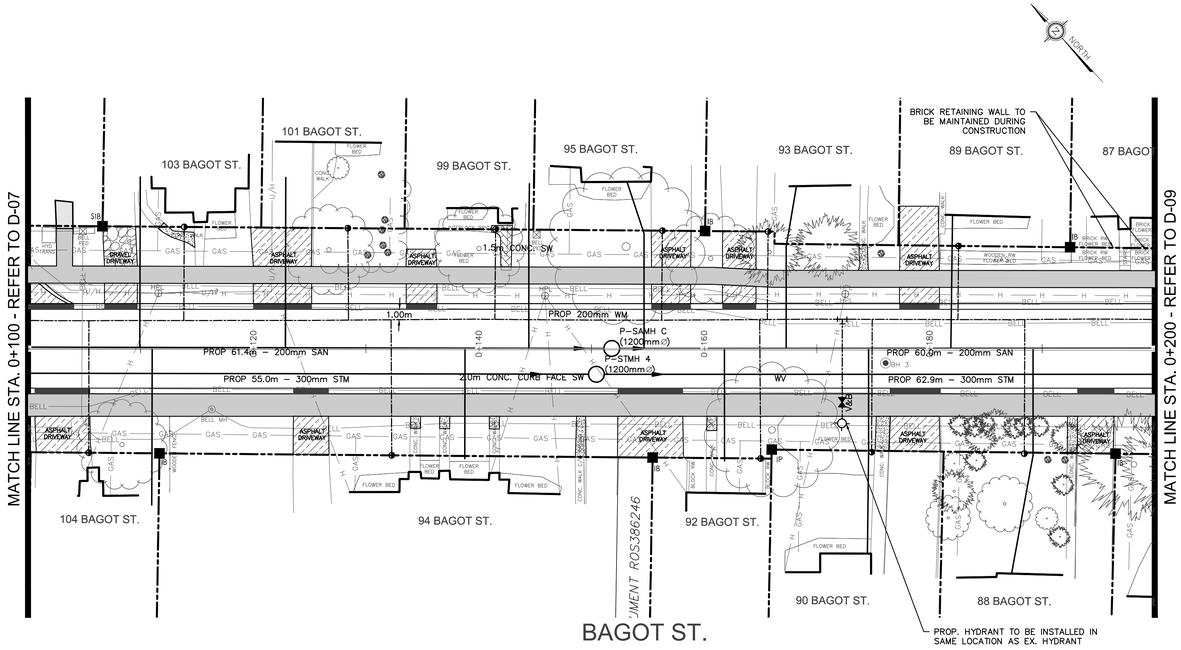

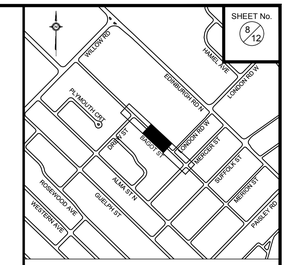

KEY PLAN Scale : NOT TO SCALE

LEGEND

- PROPOSED WATERMAIN
- PROPOSED SANITARY SEWER
- PROPOSED STORM SEWER
- PROPOSED SIDEWALK
- PROPOSED ASPHALT DRIVEWAY
- PROPOSED PAVING STONE DRIVEWAY
- PROPOSED GRAVEL DRIVEWAY
- PROPOSED CONCRETE DRIVEWAY OR WALKWAY
- PROPOSED INSULATION

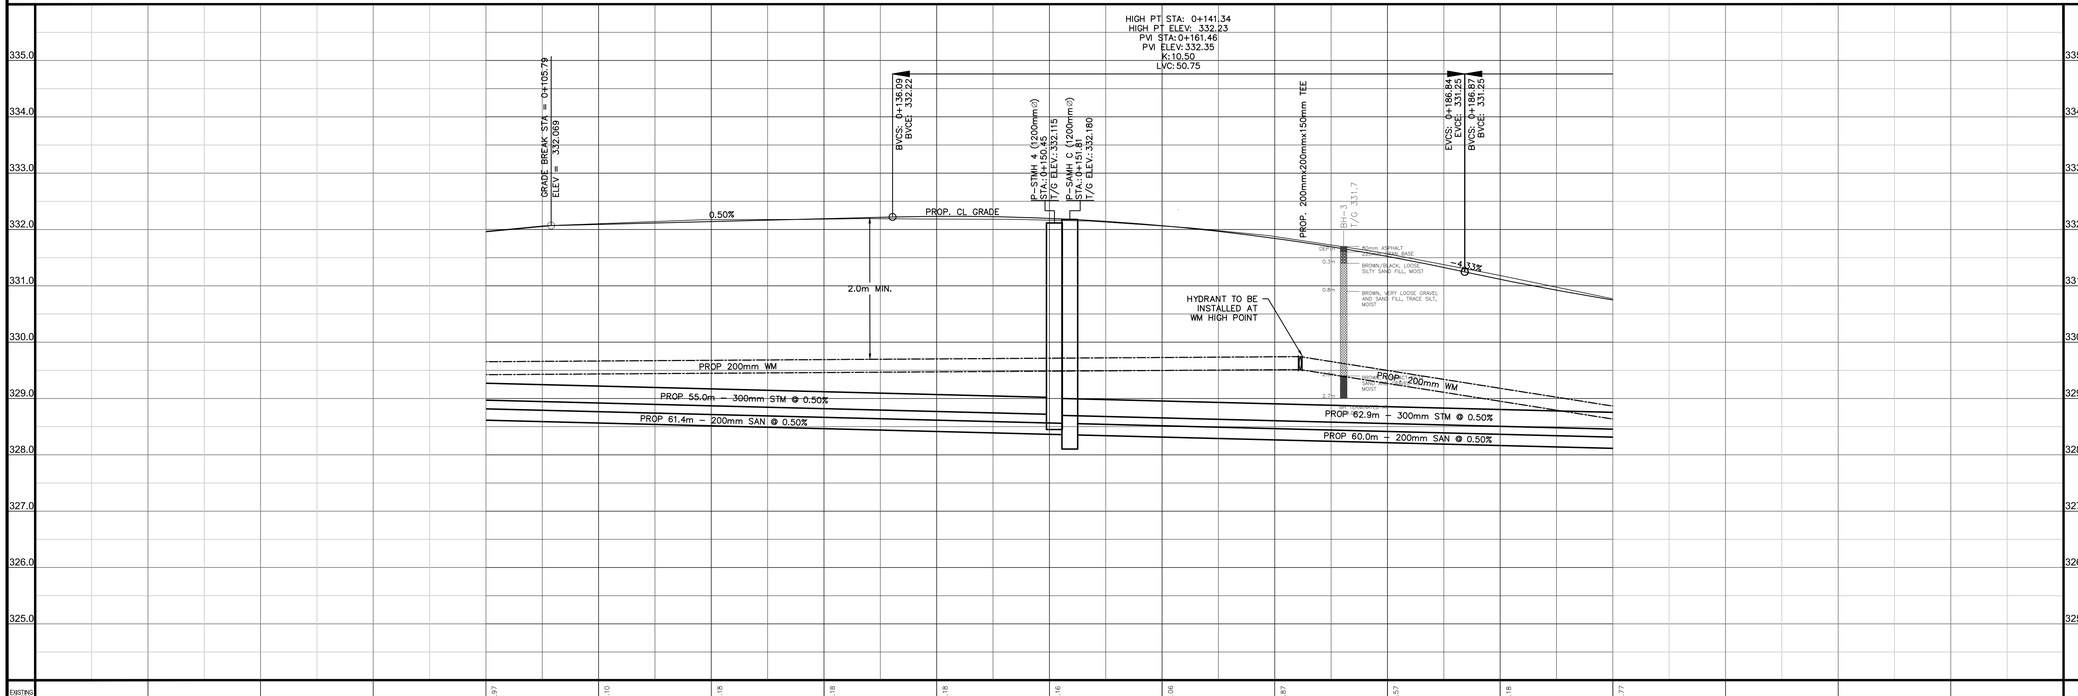

EXISTING CENTRE-LINE					331.97	332.10	332.18	332.18	332.18	332.16	332.06
PROP. GRADE					331.96	332.09	332.14	332.19	332.23	332.20	332.07
STORM SEWER					PROP. 300mmØ STM SEWER @ 0.50%					SE328.72 NW328.57	
SANIT. SEWER										SE328.36 NW328.36	
CHAINAGE											

EXISTING CENTRE-LINE											
PROP. GRADE	331.84	331.52	331.11	330.75							
STORM SEWER		PROP. 300mmØ STM SEWER @ 0.50%									
SANIT. SEWER											
CHAINAGE											

THE POSITION OF POLES, LINES, CONDUITS, WATERMAINS, SEWERS AND OTHER UNDERGROUND UTILITIES AND STRUCTURES IS NOT NECESSARILY SHOWN ON THE CONTRACT DRAWINGS, AND WHERE SHOWN, THE ACCURACY OF THE POSITION OF SUCH UTILITIES AND STRUCTURES IS NOT GUARANTEED. BEFORE STARTING WORK, THE CONTRACTOR SHALL INFORM HIMSELF OF THE EXACT LOCATION OF ALL SUCH UTILITIES AND STRUCTURES, AND SHALL ASSUME ALL LIABILITY FOR DAMAGE TO THEM.

No.	DATE	DESCRIPTION	BY:	CH'KD.
03	2018-05-04	ISSUED FOR 100% DESIGN REVIEW	SD	KV
02	2018-04-20	ISSUED FOR 90% DESIGN REVIEW	SD	KV
01	2017-12-18	ISSUED FOR UTILITY REVIEW	SD	KV

ISSUES/REVISIONS

CITY OF Guelph

ENGINEERING SERVICES

BAGOT ST.
RECONSTRUCTION
DREW ST. TO MERCER ST.
CITY OF GUELPH

RECONSTRUCTION
STA. 0+100 TO STA. 0+200

EXISTING CENTRELINE

PROPOSED GRADE

STORM SEWER

SANITARY SEWER

CHAINAGE

SCALES:
HOR: 1:250 VER: 1:5

DATE DRAWN:
MAY 2018

DRAWN BY: SD
CHECKED BY: KV

CONSULTANT DRAWING No.

CITY CONTRACT No.
18-008

CITY REFERENCE No.
D-08

REV.
0

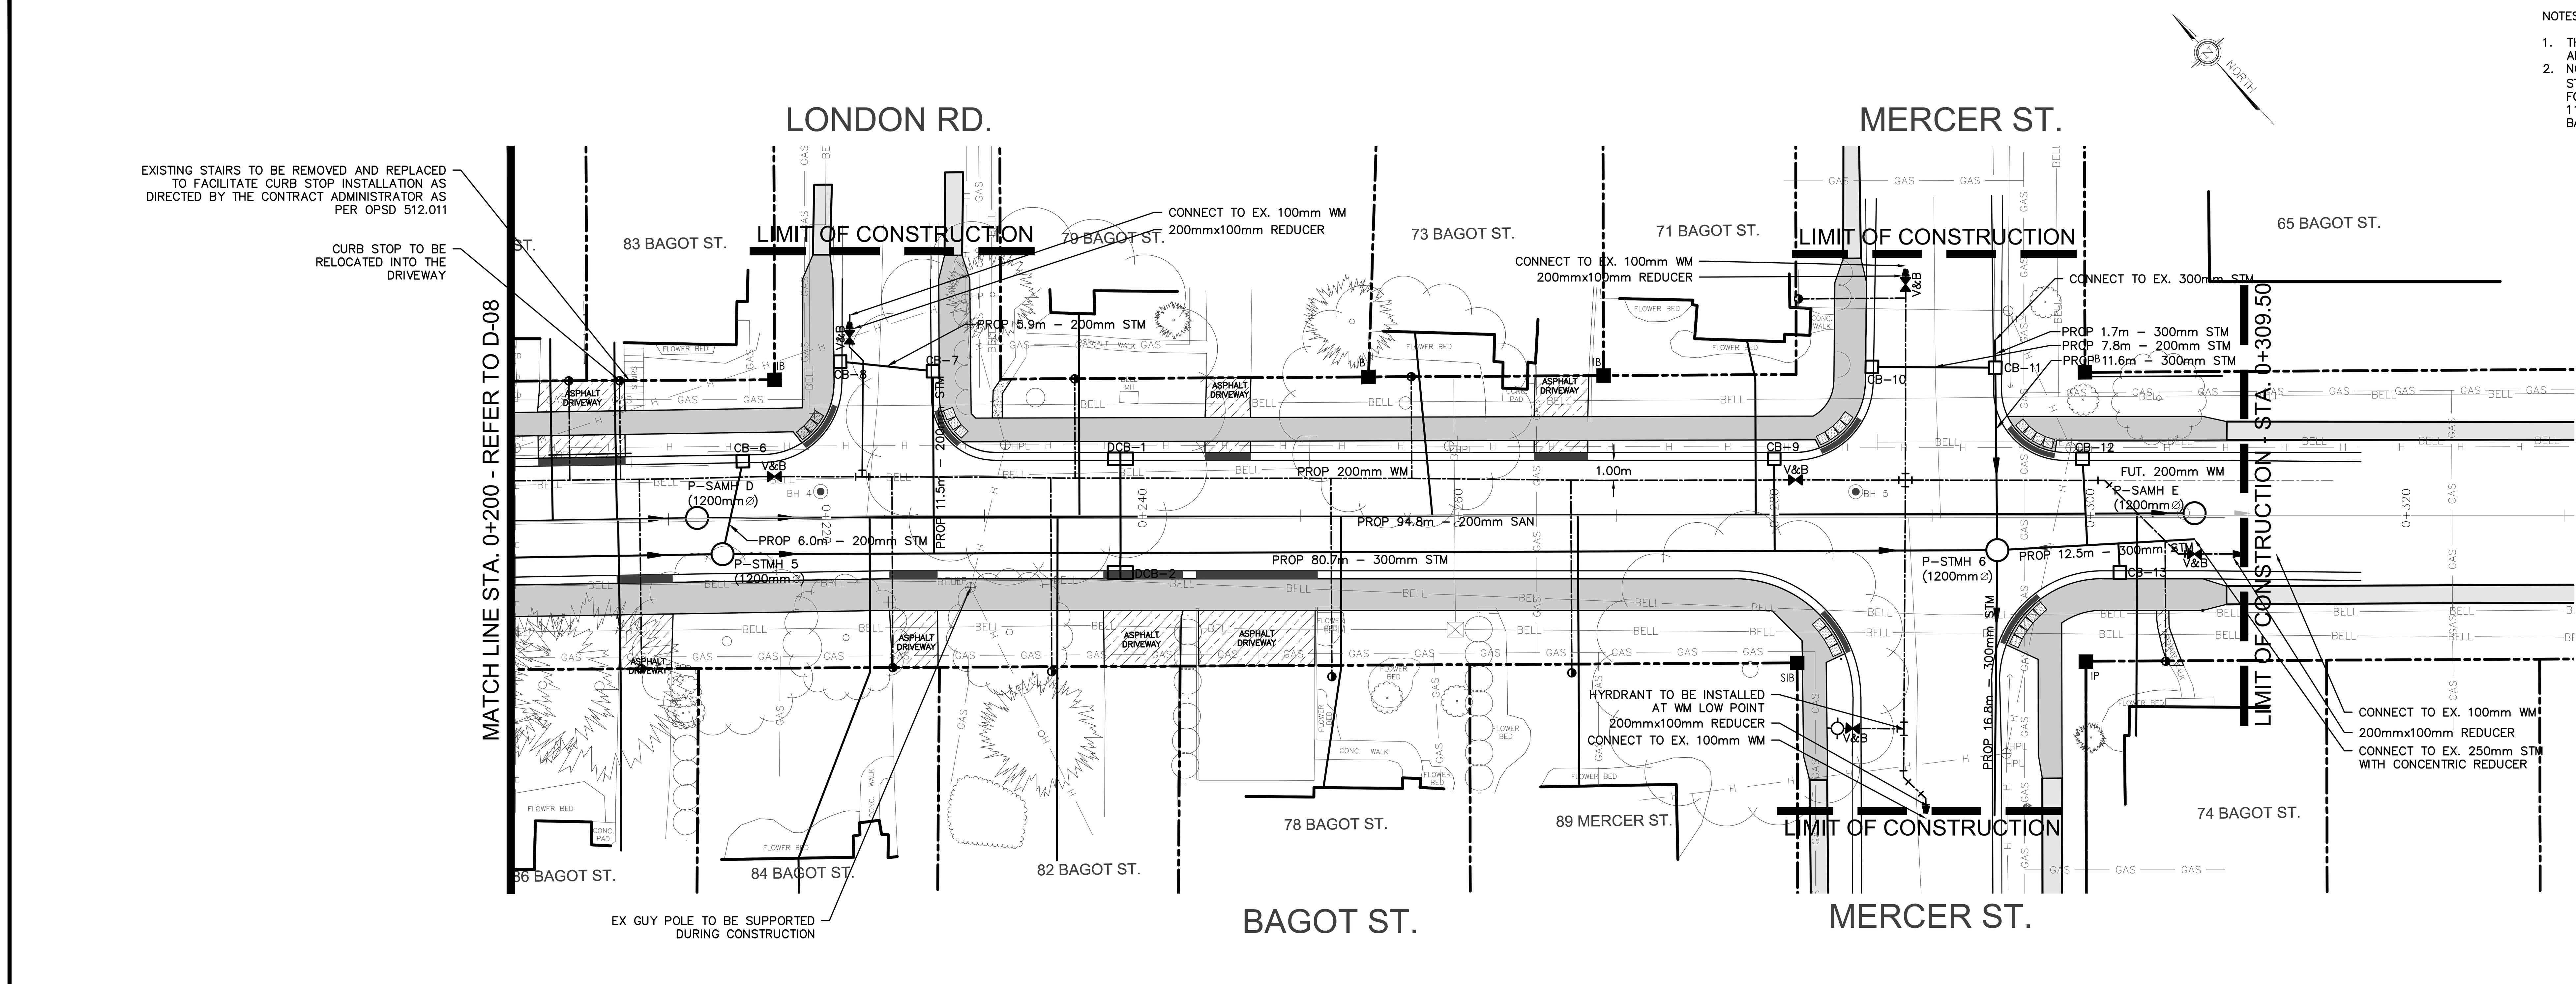

NOTES:

1. THE LOCATIONS OF SANITARY SERVICES SHOWN ARE APPROXIMATE FROM RECORD DRAWINGS.
2. NO RECORD DRAWINGS ARE AVAILABLE FOR THE STORM/SANITARY SERVICE CONNECTIONS FOR THE FOLLOWING PROPERTIES: 119 BAGOT, 113 BAGOT, 111 BAGOT, 101 BAGOT, 94 BAGOT, 92 BAGOT, 88 BAGOT, 87 BAGOT, 83 BAGOT

CATCH BASIN INFORMATION

STRUCTURE	EP ELEV.	GRATE ELEV.	LEAD INV.
CB–6	330.326m	330.296m	329.126m
CB–7	330.297m	330.267m	329.097m
CB–8	330.424m	330.394m	329.224m
DCB–1	330.085m	330.055m	328.885m
DCB–2	330.015m	329.985m	328.815m
CB–9	330.472m	330.442m	329.272m
CB–10	330.637m	330.607m	329.437m
CB–11	330.523m	330.493m	329.323m
CB–12	330.301m	330.271m	329.100m
CB–13	330.201m	330.171m	329.000m

SHEET No. 9/12

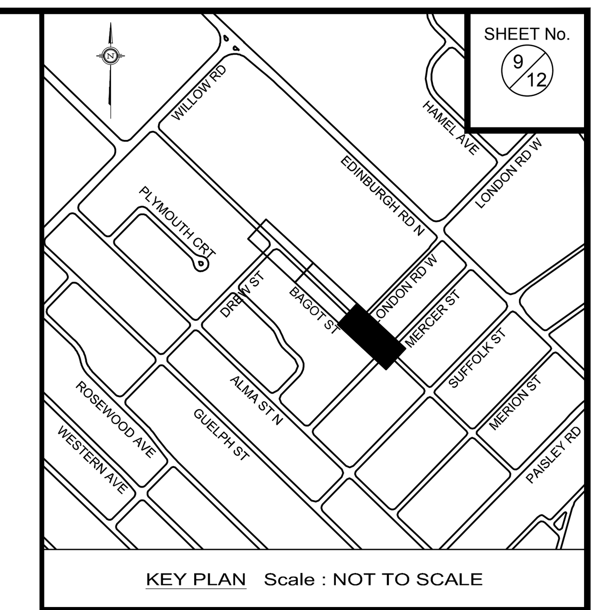

KEY PLAN Scale : NOT TO SCALE

LEGEND

- PROPOSED WATERMAIN
- PROPOSED SANITARY SEWER
- PROPOSED STORM SEWER
- PROPOSED SIDEWALK
- PROPOSED ASPHALT DRIVEWAY
- PROPOSED PAVING STONE DRIVEWAY
- PROPOSED GRAVEL DRIVEWAY
- PROPOSED CONCRETE DRIVEWAY OR WALKWAY
- PROPOSED INSULATION

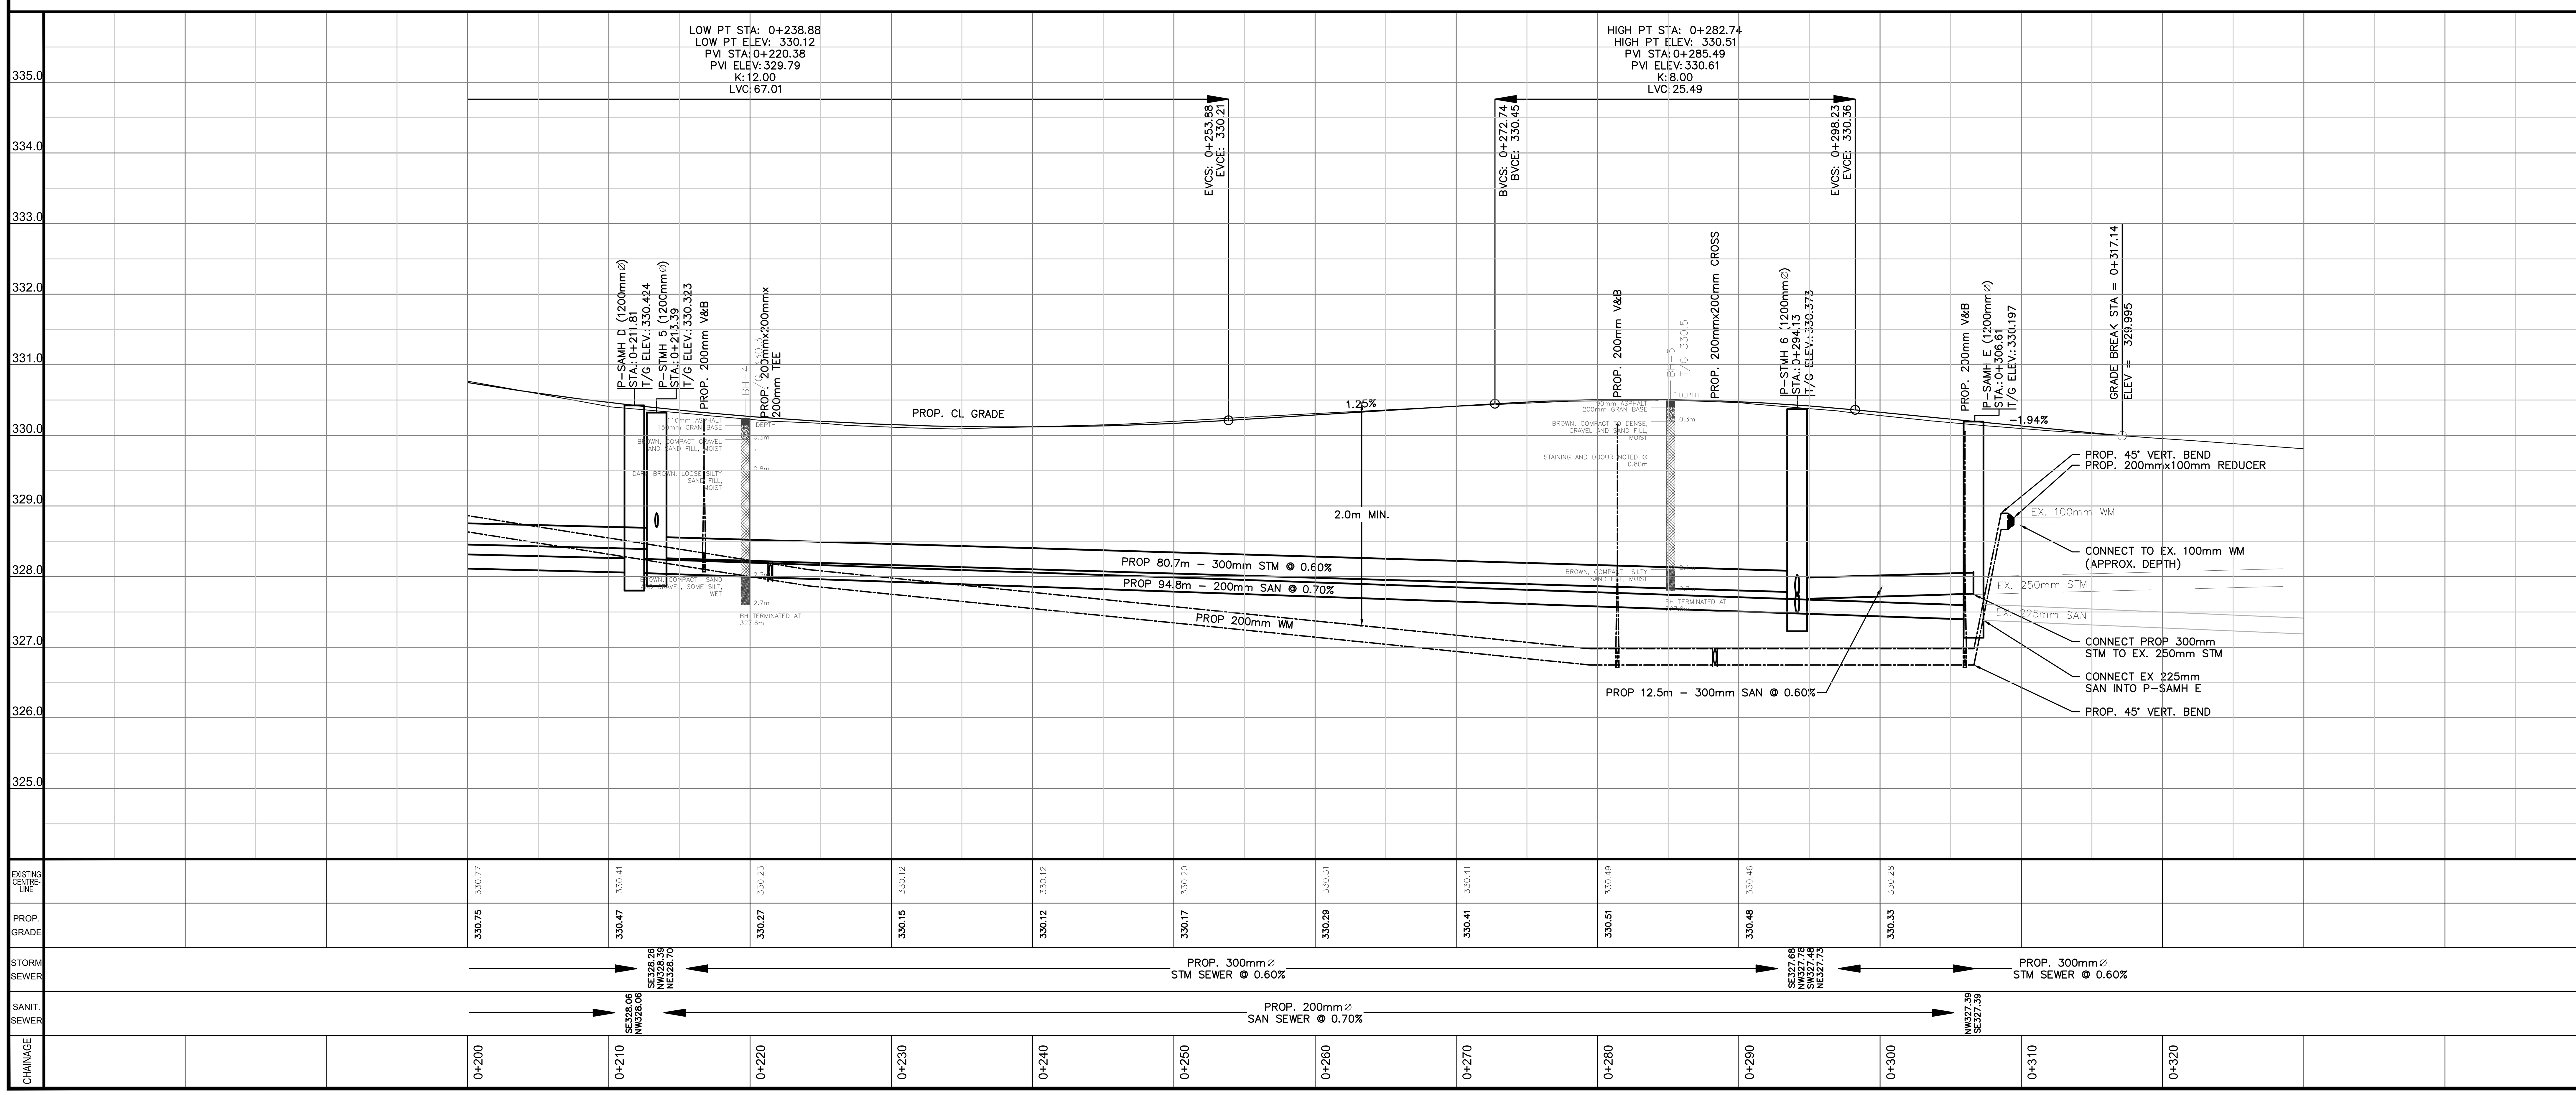

THE POSITION OF POLES, LINES, CONDUITS, WATERMAINS, SEWERS AND OTHER UNDERGROUND UTILITIES AND STRUCTURES IS NOT NECESSARILY SHOWN ON THE CONTRACT DRAWINGS, AND WHERE SHOWN, THE ACCURACY OF THE POSITION OF SUCH UTILITIES AND STRUCTURES IS NOT GUARANTEED. BEFORE STARTING WORK, THE CONTRACTOR SHALL INFORM HIMSELF OF THE EXACT LOCATION OF ALL SUCH UTILITIES AND STRUCTURES, AND SHALL ASSUME ALL LIABILITY FOR DAMAGE TO THEM.

No.	DATE	DESCRIPTION	BY:	CH'KD.
03	2018-05-04	ISSUED FOR 100% DESIGN REVIEW	SD	KV
02	2018-04-20	ISSUED FOR 90% DESIGN REVIEW	SD	KV
01	2017-12-18	ISSUED FOR UTILITY REVIEW	SD	KV

ISSUES/REVISIONS

CITY OF Guelph

ENGINEERING SERVICES

BAGOT ST. RECONSTRUCTION DREW ST. TO MERCER ST. CITY OF GUELPH

RECONSTRUCTION STA. 0+200 TO STA. 0+320

EXISTING CENTRELINE
PROPOSED GRADE
STORM SEWER
SANITARY SEWER
CHAINAGE

SCALES: HOR: 1:250 VER: 1:5

DATE DRAWN: MAY 2018

DRAWN BY: SD | CHECKED BY: KV

CONSULTANT DRAWING No.

CITY CONTRACT No. 18-008

CITY REFERENCE No. D-09 | REV. 0

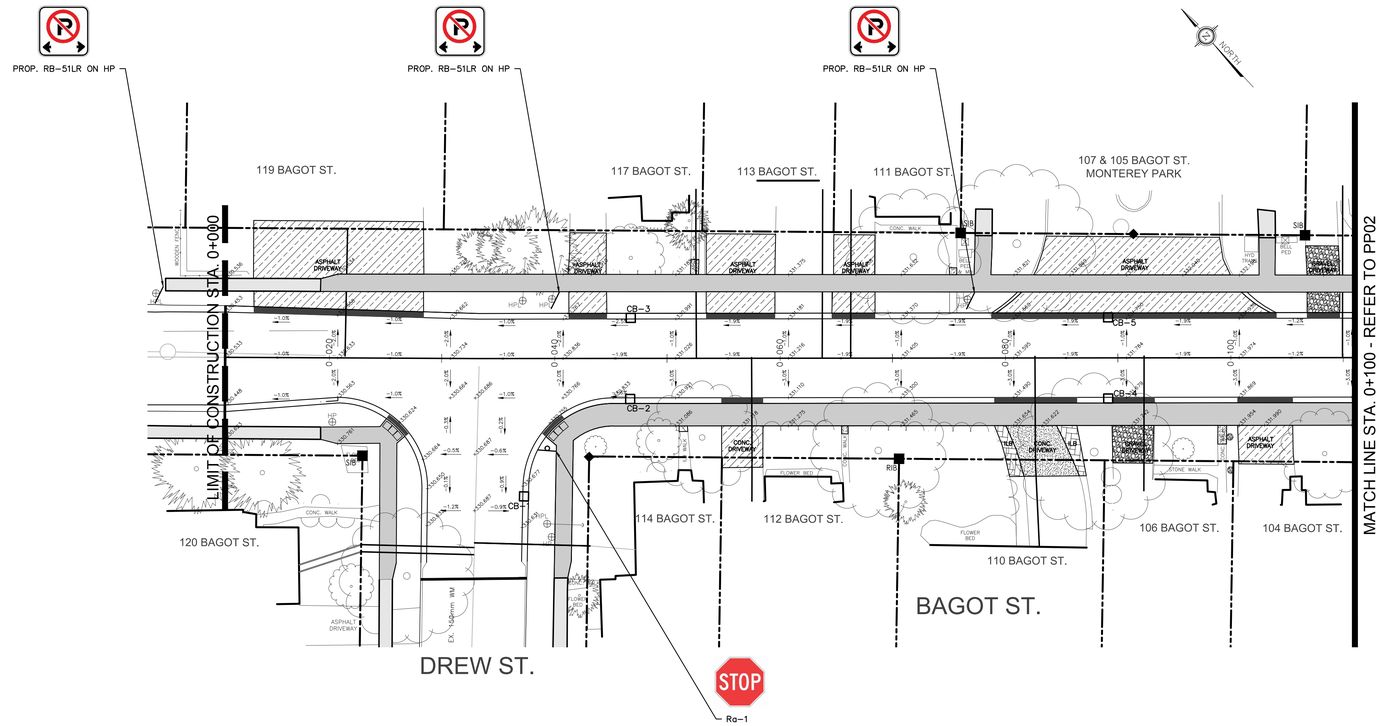

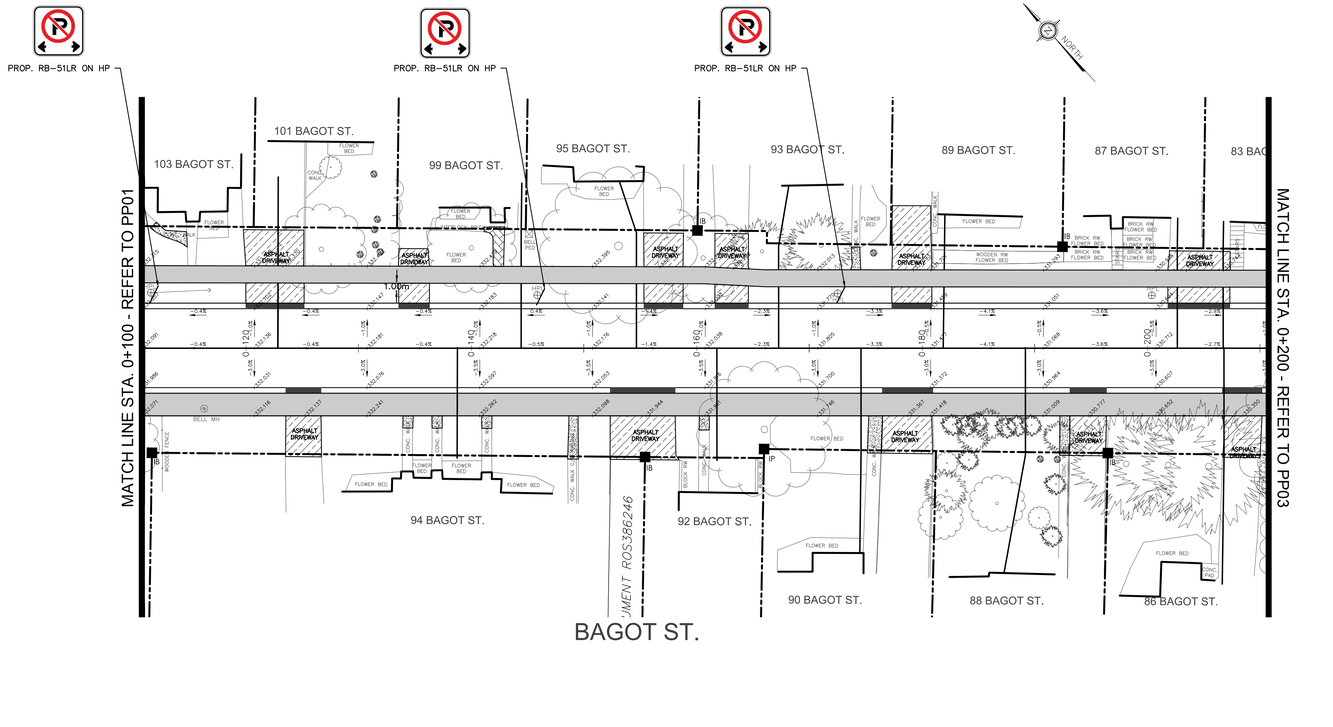

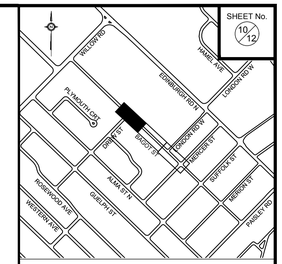

KEY PLAN Scale : NOT TO SCALE

THE POSITION OF POLES, LINES, CONDUITS, WATERMAINS, SEWERS AND OTHER UNDERGROUND UTILITIES AND STRUCTURES IS NOT NECESSARILY SHOWN ON THE CONTRACT DRAWINGS, AND WHERE SHOWN, THE ACCURACY OF THE POSITION OF SUCH UTILITIES AND STRUCTURES IS NOT GUARANTEED. BEFORE STARTING WORK, THE CONTRACTOR SHALL INFORM HIMSELF OF THE EXACT LOCATION OF ALL SUCH UTILITIES AND STRUCTURES, AND SHALL ASSUME ALL LIABILITY FOR DAMAGE TO THEM.

No.	DATE	DESCRIPTION	BY:	CH'KD.
01	2018-04-05	ISSUED FOR 100% DESIGN REVIEW	SD	KV

ISSUES/REVISIONS

CITY OF Guelph

ENGINEERING SERVICES

BAGOT ST. RECONSTRUCTION DREW ST. TO MERCER ST. CITY OF GUELPH

SIGNAGE, GRADING & TREE PROTECTION PLAN 1 OF 2

SCALE:	CONSULTANT DRAWING No.
DATE DRAWN: MAY 2018	CITY CONTRACT No. 18-008

DRAWN BY:	CHECKED BY:	CITY REFERENCE No.	REV.
SD	KV	D-10	0

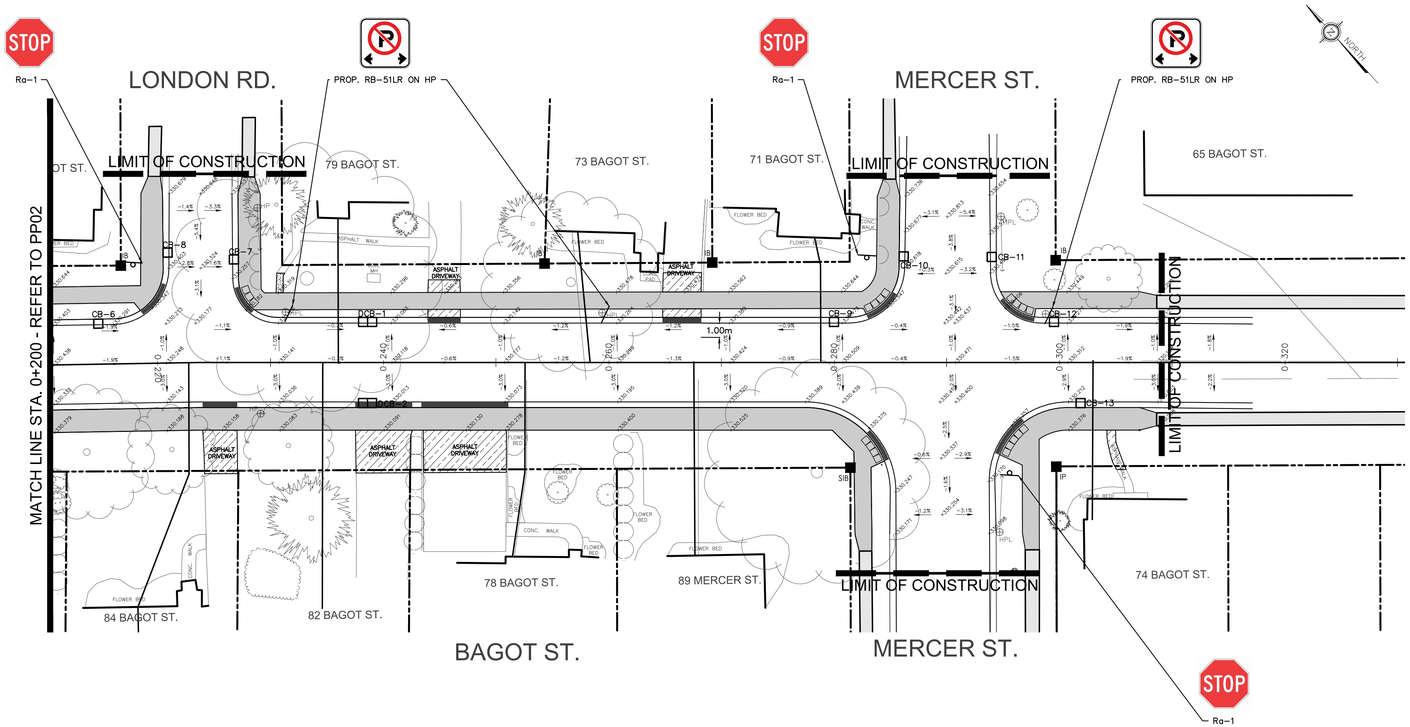

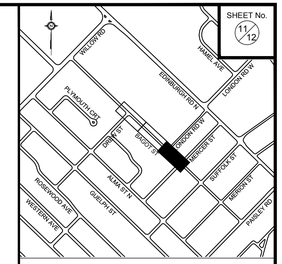

THE POSITION OF POLES, LINES, CONDUITS, WATERMAINS, SEWERS AND OTHER UNDERGROUND UTILITIES AND STRUCTURES IS NOT NECESSARILY SHOWN ON THE CONTRACT DRAWINGS, AND WHERE SHOWN, THE ACCURACY OF THE POSITION OF SUCH UTILITIES AND STRUCTURES IS NOT GUARANTEED. BEFORE STARTING WORK, THE CONTRACTOR SHALL INFORM HIMSELF OF THE EXACT LOCATION OF ALL SUCH UTILITIES AND STRUCTURES, AND SHALL ASSUME ALL LIABILITY FOR DAMAGE TO THEM.

No.	DATE	DESCRIPTION	BY:	CH'KD.
01	2018-04-05	ISSUED FOR 100% DESIGN REVIEW	SD	KV

ISSUES/REVISIONS

CITY OF Guelph

ENGINEERING SERVICES

BAGOT ST. RECONSTRUCTION DREW ST. TO MERCER ST. CITY OF GUELPH

SIGNAGE, GRADING & TREE PROTECTION PLAN 2 OF 2

SCALE:	CONSULTANT DRAWING No.
DATE DRAWN: MAY 2018	CITY CONTRACT No. 18-008

DRAWN BY:	CHECKED BY:	CITY REFERENCE No.	REV.
SD	KV	D-11	0