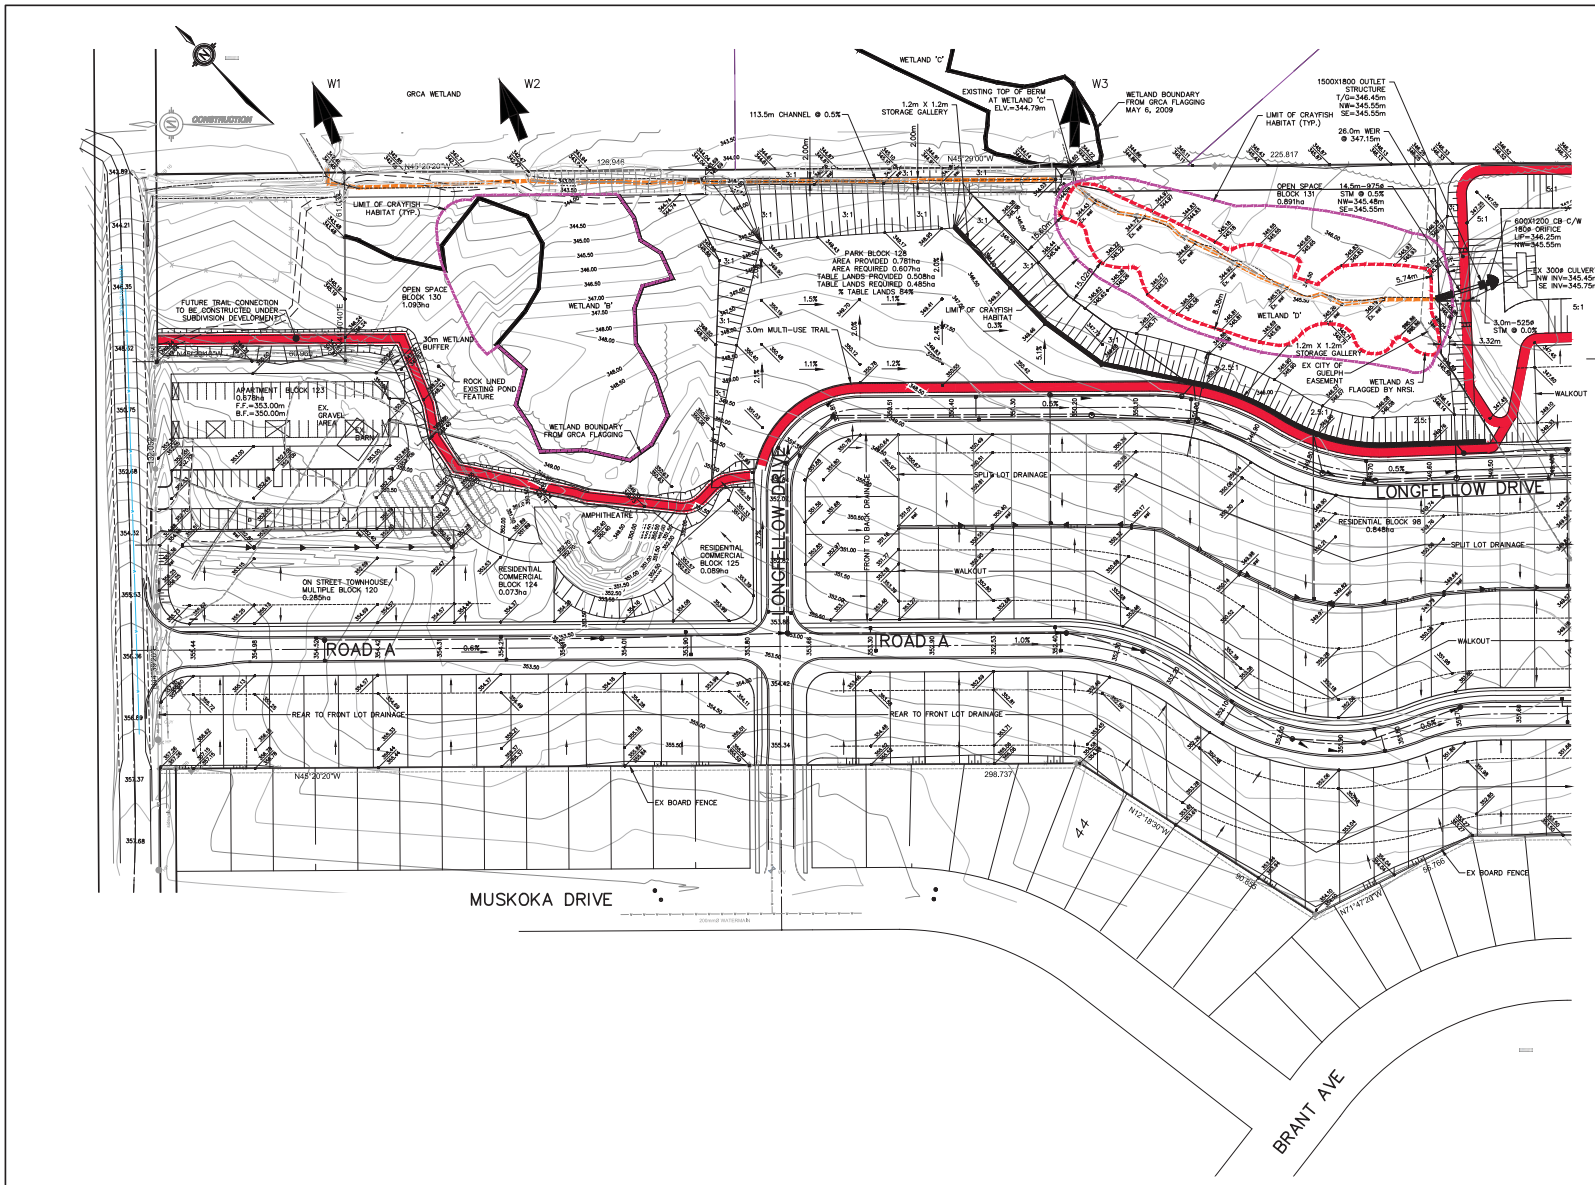

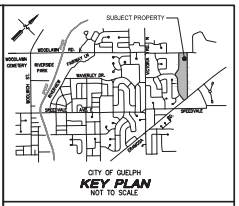

KEY PLAN
NOT TO SCALE

NOTES :

1. SITE PLAN LAYOUT PROVIDED BY ASTRID J. CLOS PLANNING CONSULTANTS DATED JUNE 8, 2015.
2. TOPOGRAPHICAL SURVEY INFORMATION PROVIDED BY VANHARTEN SURVEYING DATED AUGUST 6, 2009.

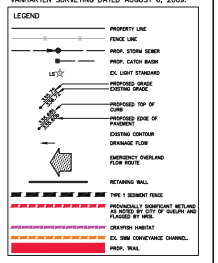

BENCH MARKS :

WITH PREJUDICE

THE POSITION OF POLE LINES, CONDUITS, WATERMAINS, SEWERS AND OTHER UNDERGROUND AND OVERGROUND UTILITIES AND STRUCTURES IS NOT NECESSARILY SHOWN ON THE CONTRACT DRAWINGS, AND, WHERE SHOWN, THE ACCURACY OF THE POSITION OF SUCH UTILITIES AND STRUCTURES IS NOT GUARANTEED.

BEFORE STARTING WORK, THE CONTRACTOR SHALL INFORM HIMSELF OF THE EXACT LOCATION OF ALL SUCH UTILITIES AND STRUCTURES, AND SHALL ASSUME ALL LIABILITY FOR ANY DAMAGE TO THEM.

NO.	MM/DD/YY	REVISION DESCRIPTION	CH'KD
9.	07/14/15	REVISED PREJUDICE SUBMISSION	C.R.R.S.
8.	05/06/15	REVISED PER CITY COMMENT	C.R.R.S.
7.	04/24/15	REVISED PER CITY COMMENT	C.R.R.S.
6.	04/01/15	REVISED SITE LAYOUT	C.R.R.S.
5.	05/07/14	REVISED POND LAYOUT	C.R.R.S.
4.	05/03/13	REVISED PER AGENCY COMMENTS	C.R.R.S.
3.	10/21/11	ISSUED FOR APPROVAL	C.R.R.S.
2.	09/29/11	ISSUED FOR APPROVAL	C.R.R.S.
1.	06/04/10	ISSUED FOR APPROVAL	C.R.R.S.

BluePlan ENGINEERING
GUELPH | OWEN SOUND | LISTOWEL | KITCHENER | EXETER | HAMILTON | GTA
650 WOODLAWN ROAD WEST, BLOCK C, UNIT 2, GUELPH, ON N1K 1B8
TEL. 519.824.8150
www.blueplan.ca

GUELPH LAKES PROPERTY

TERRA-VIEW HOMES LTD.

CITY OF GUELPH

PRELIMINARY GRADING PLAN

DRAWN BY :	APPROVED BY :	PROJECT NO. :	DRAWING NO. :
D.W.O.	C.R.R.S.	105.160	1
DESIGNED BY : D.W.O.	DATE : AUG. 2009	SCALE : 1:750	

Plotted On September 22, 2015 105160-GR1.dwg