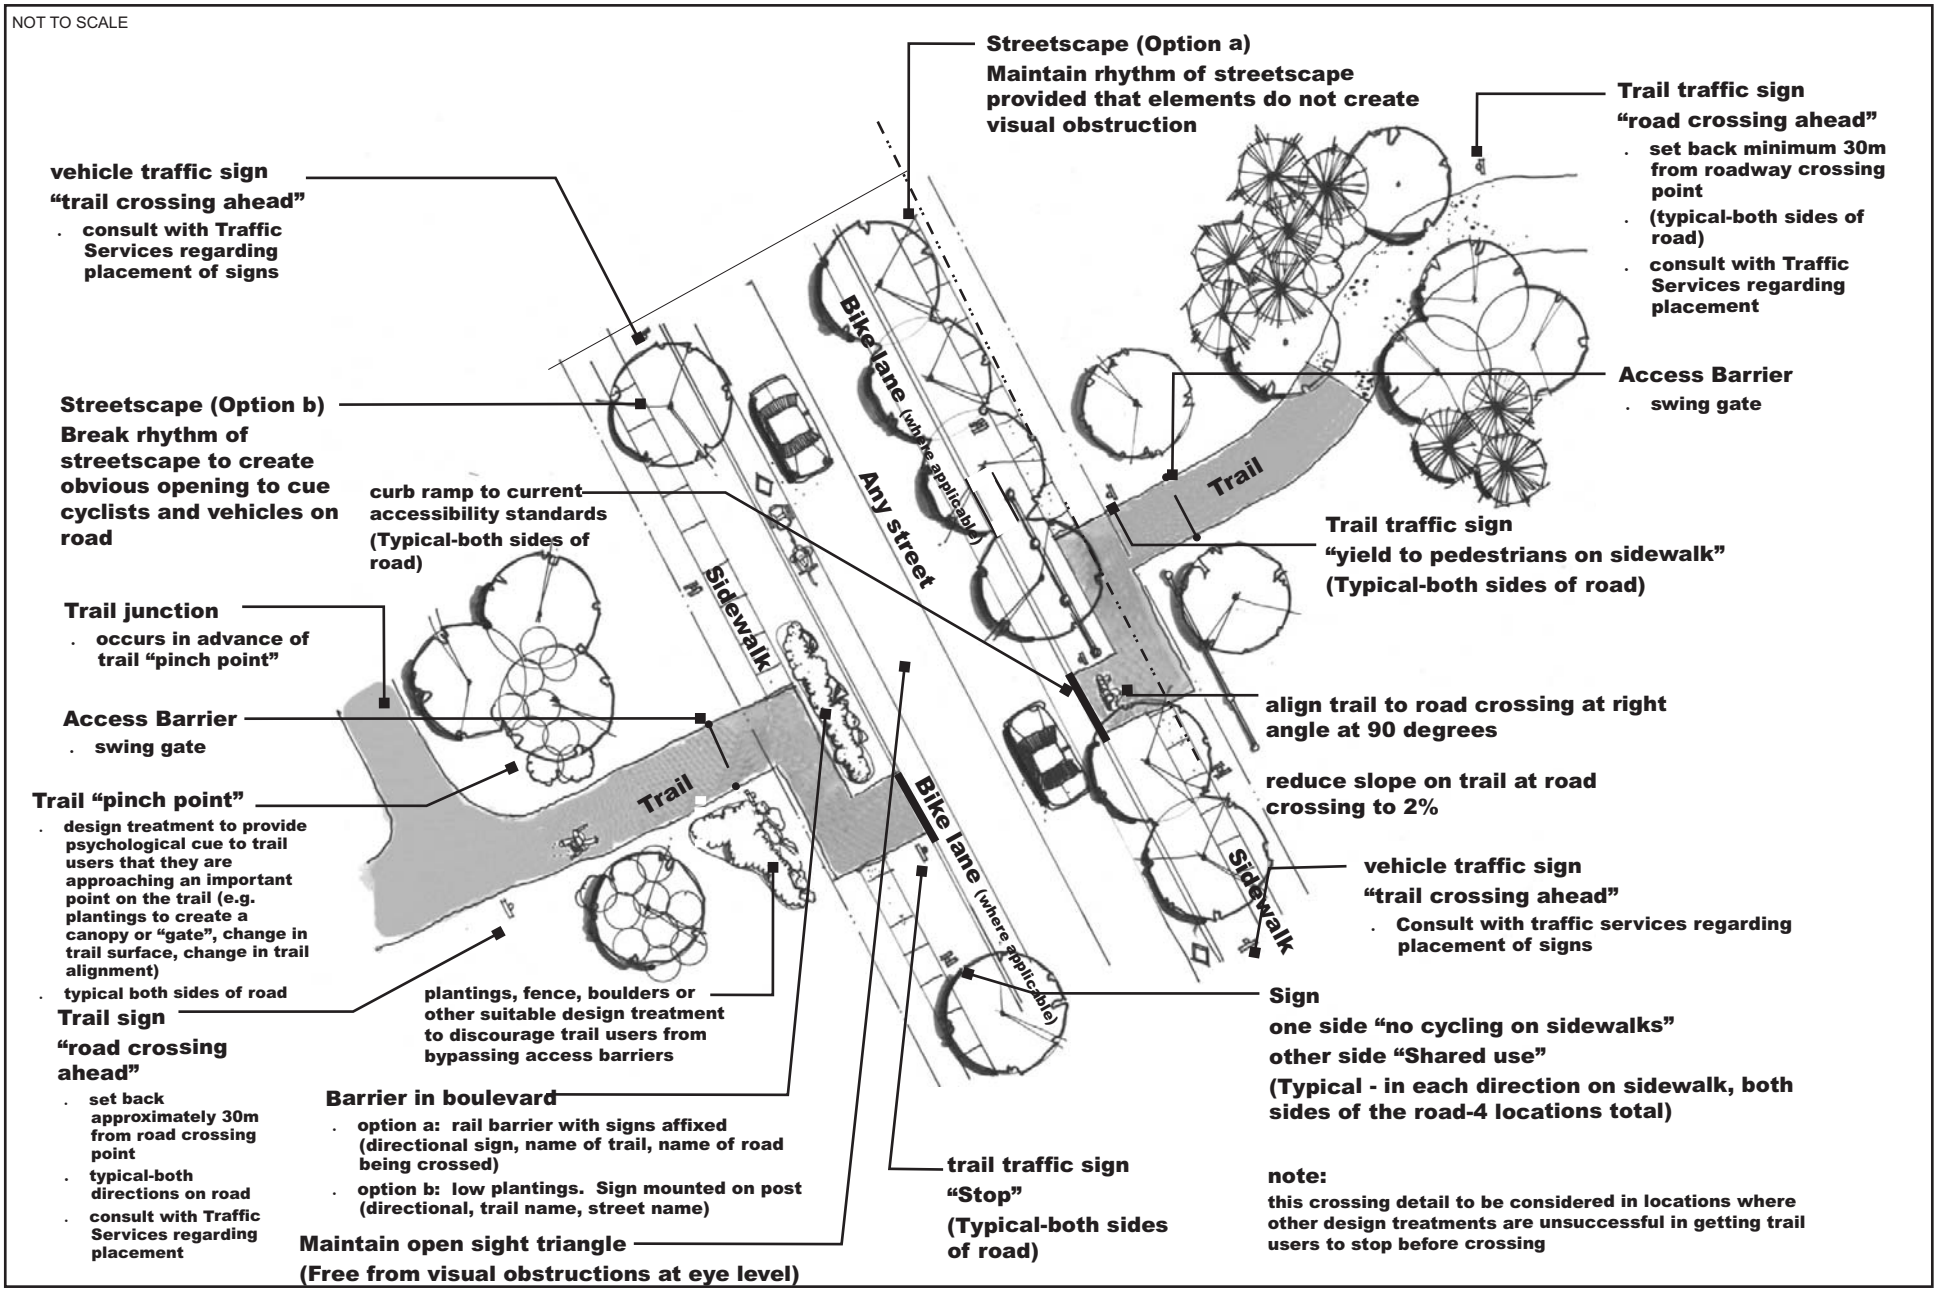

FILE: G3285\Report\Figures\Figure 5-15.CDR

Fig. 5-15 *Typical Mid-Block Trail Crossing of Minor Road (Option 2)*

Stantec

Marshall Macklin Monaghan
CONSULTING ENGINEERS • SURVEYORS • PLANNERS

City of Guelph

CORPORATION OF THE CITY OF GUELPH