THIS PLAN COMPRISES PART OF PIN 71242–0025(LT)

SCHEDULE				
PART	LOT	CONCESSION	PIN	AREA m^2
1	PART LOT 8	CONCESSION 3 DIVISION 'G'	PART OF PIN 71242–0025(LT)	102.6
2	PART LOTS 8 & 9			1118.5
3				7727.9

I REQUIRE THIS PLAN TO BE DEPOSITED UNDER THE LAND TITLES ACT.

DATE: MARCH 12, 2007

JEFFREY E. BUISMAN, O.L.S.

PLAN 61R–

RECEIVED AND DEPOSITED

DATE: _____


LAND REGISTRAR FOR THE LAND TITLES DIVISION OF WELLINGTON No. 61

PLAN OF SURVEY
PART OF LOTS 8 & 9
CONCESSION 3, DIVISION 'G'
GEOGRAPHIC TOWNSHIP OF GUELPH
CITY OF GUELPH
COUNTY OF WELLINGTON

SCALE 1 : 300

0 5 10 15 metres

VAN HARTEN SURVEYING INC.

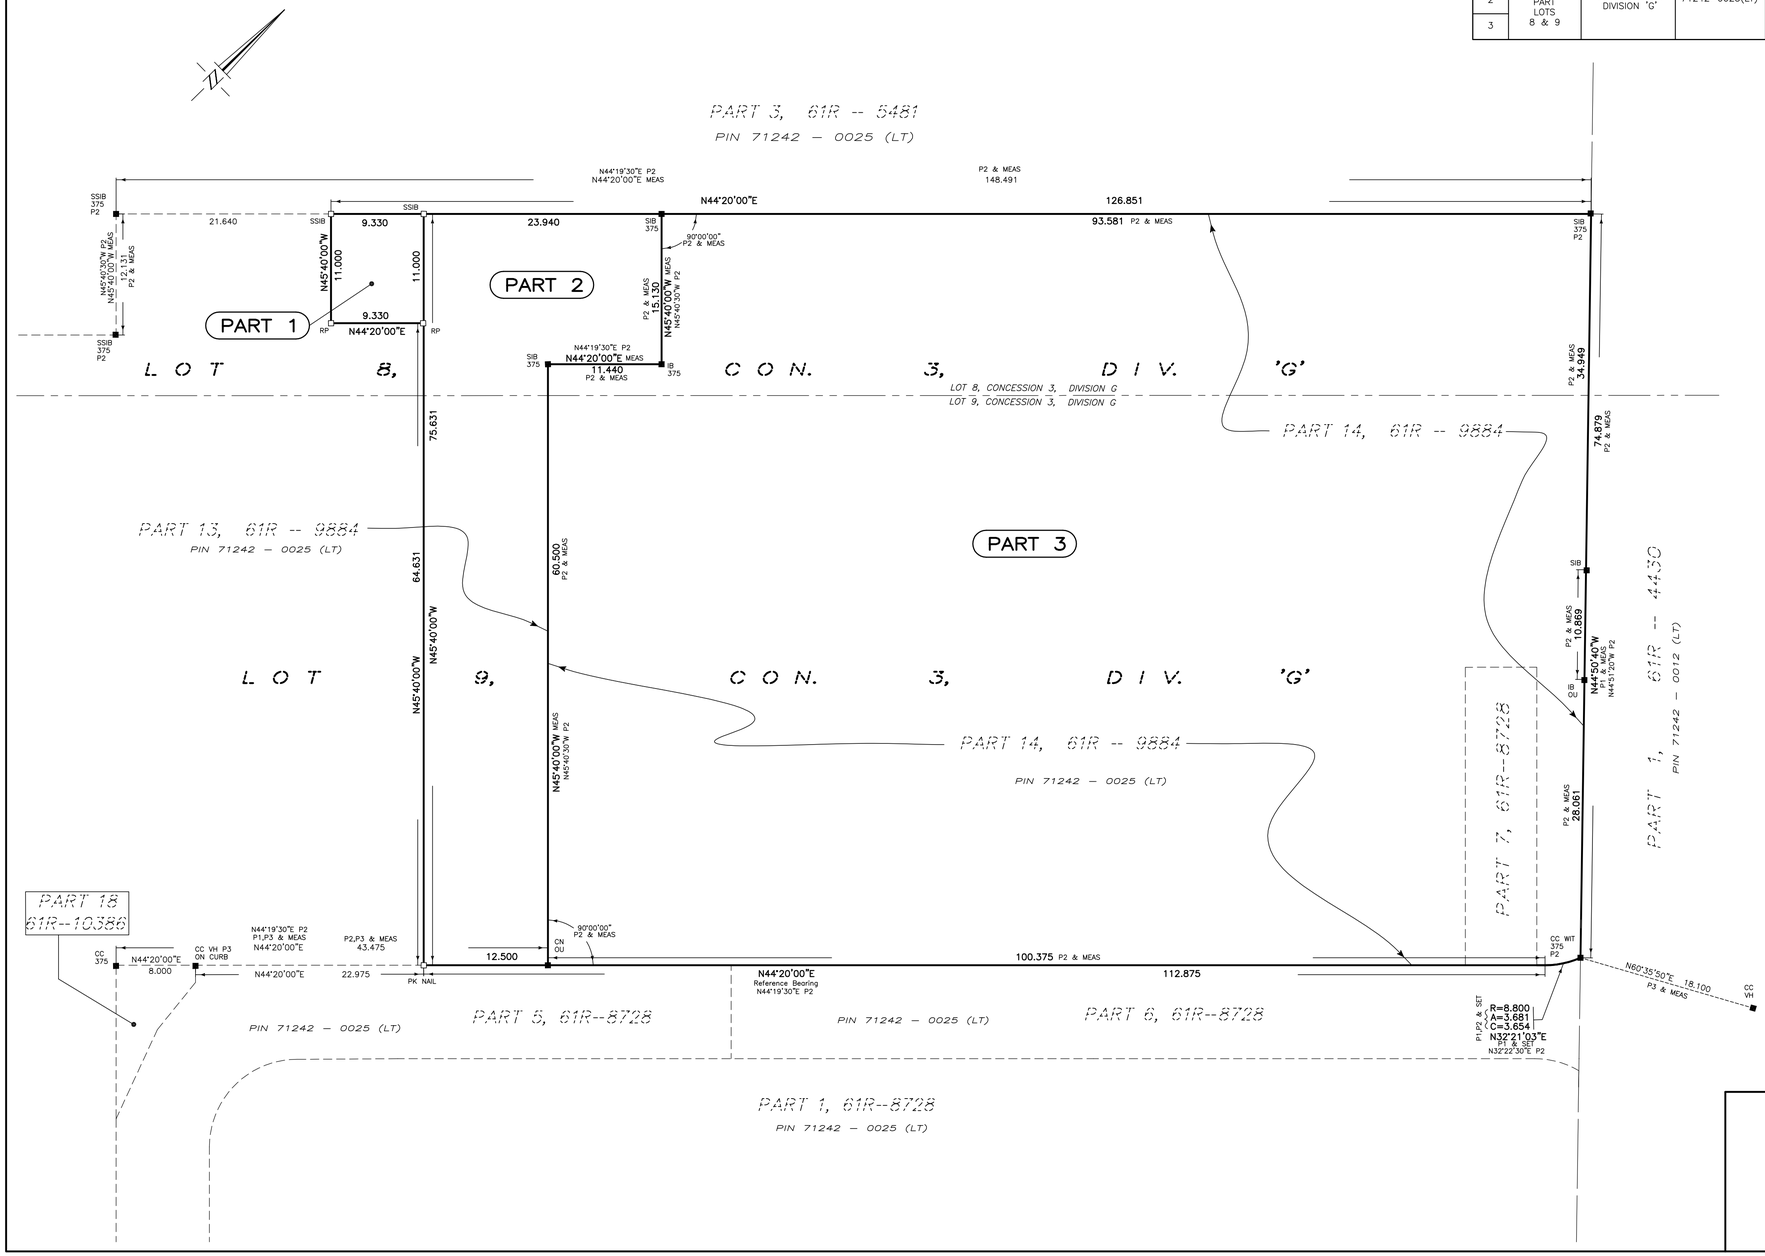

SURVEYOR'S CERTIFICATE

I CERTIFY THAT:

1. THIS SURVEY AND PLAN ARE CORRECT AND IN ACCORDANCE WITH THE SURVEYS ACT, THE SURVEYORS ACT AND THE LAND TITLES ACT AND THE REGULATIONS MADE UNDER THEM.
2. THE SURVEY WAS COMPLETED ON THE 26th DAY OF FEBRUARY, 2007.

DATE: MARCH 12, 2007

JEFFREY E. BUISMAN
ONTARIO LAND SURVEYOR

NOTE:

BEARINGS ARE ASTRONOMIC AND REFERRED TO THE NORTHEAST LIMIT OF PART 6, 61R–8728, HAVING A COURSE OF N44°20'00"E, AS SHOWN ON DEPOSITED PLAN 61R–8728.

LEGEND:

—□—	DENOTES SURVEY MONUMENT SET
—■—	DENOTES SURVEY MONUMENT FOUND
SIB	DENOTES .025 x .025 x 1.20 STANDARD IRON BAR
IB	DENOTES .015 x .015 x 0.60 IRON BAR
SSIB	DENOTES .025 x .025 x 0.60 SHORT STANDARD IRON BAR
RP	DENOTES ROCK POST
WIT	DENOTES WITNESS
CC	DENOTES CUT CROSS
1155 or VH	DENOTES VAN HARTEN SURVEYING INC., O.L.S.'s
375	DENOTES BLACK, SHOEMAKER et. al., O.L.S.'s
MGS	DENOTES MINISTRY OF GOVERNMENT SERVICES
OU	DENOTES ORIGIN UNKNOWN
P1	DENOTES DEPOSITED PLAN 61R–8728 BY (VH)
P2	DENOTES DEPOSITED PLAN 61R–9884 BY (375)
P3	DENOTES DEPOSITED PLAN 61R–10386 BY (VH)

METRIC:

DISTANCES SHOWN ON THIS PLAN ARE IN METRES AND CAN BE CONVERTED TO FEET BY DIVIDING BY 0.3048.

Van Harten SURVEYING INC.
LAND SURVEYORS and ENGINEERS

423 WOOLWICH STREET
GUELPH – ONTARIO, N1H 3X3
PHONE: (519) 821 – 2763
FAX: 821 – 2770
www.vanharten.com

660 RIDDELL ROAD, UNIT 1
ORANGEVILLE – ONTARIO, L9W 5G5
PHONE: (519) 940 – 4110
FAX: 519 – 940 – 4113
www.vanharten.com

DRAWN BY: M.A.M. | CHECKED BY: J.E.B. | PROJECT No. 16887–06

Mar 13,2007–10:47am
G:\GuelphT\DivG\CON3\ACAD\RZELLERS.dwg